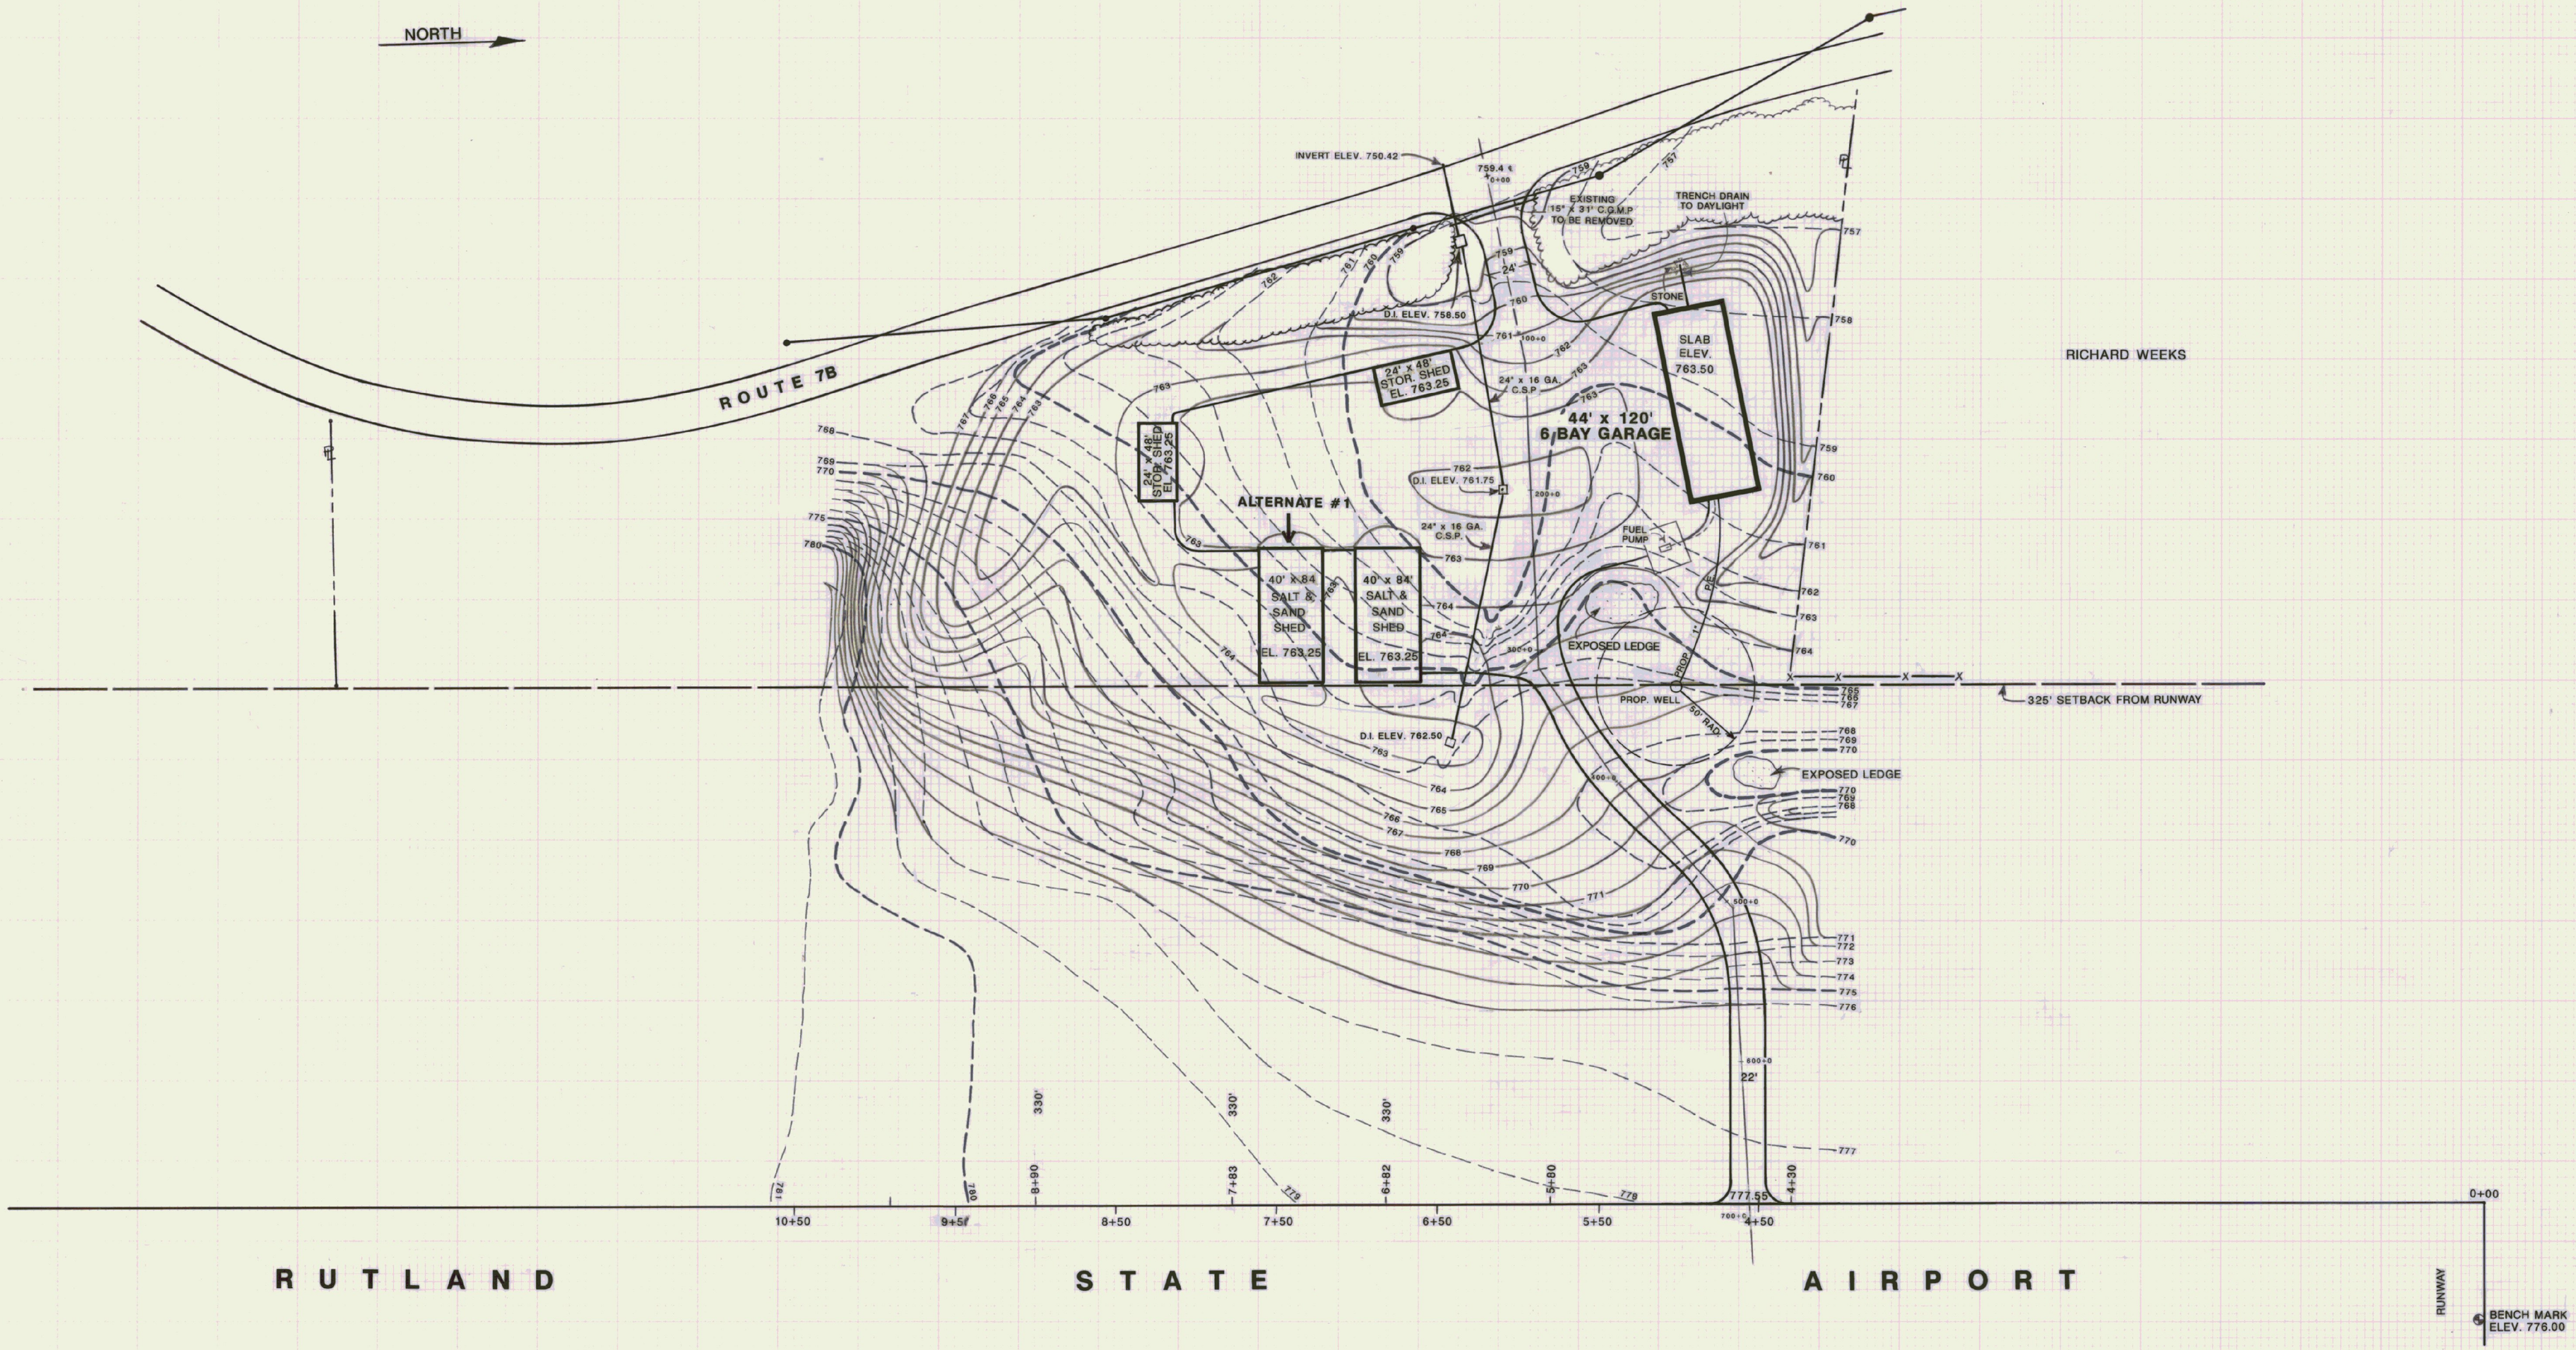

STATE OF VERMONT
DEPARTMENT OF STATE BUILDINGS
AGENCY OF ADMINISTRATION
MONTPELIER, VERMONT

AGENCY OF TRANSPORTATION
PROPOSED SITE PLAN
MAINTENANCE FACILITY
CLARENDON, VERMONT

DATE:	SCALE:	REVISIONS:	DWG. NO.
APRIL 19, 1993	1" = 50'-0"	10/5/92 A. POULIN - DRAINAGE 5/13/93 A. POULIN RELOC. SHEDS	SD-1
DRAWN BY: A. POULIN	APPROVED BY: F. PRATT		1 OF 23