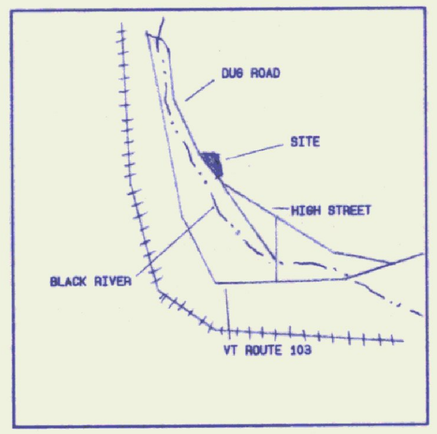

LOCUS PLAN
1" = 2000 FT.

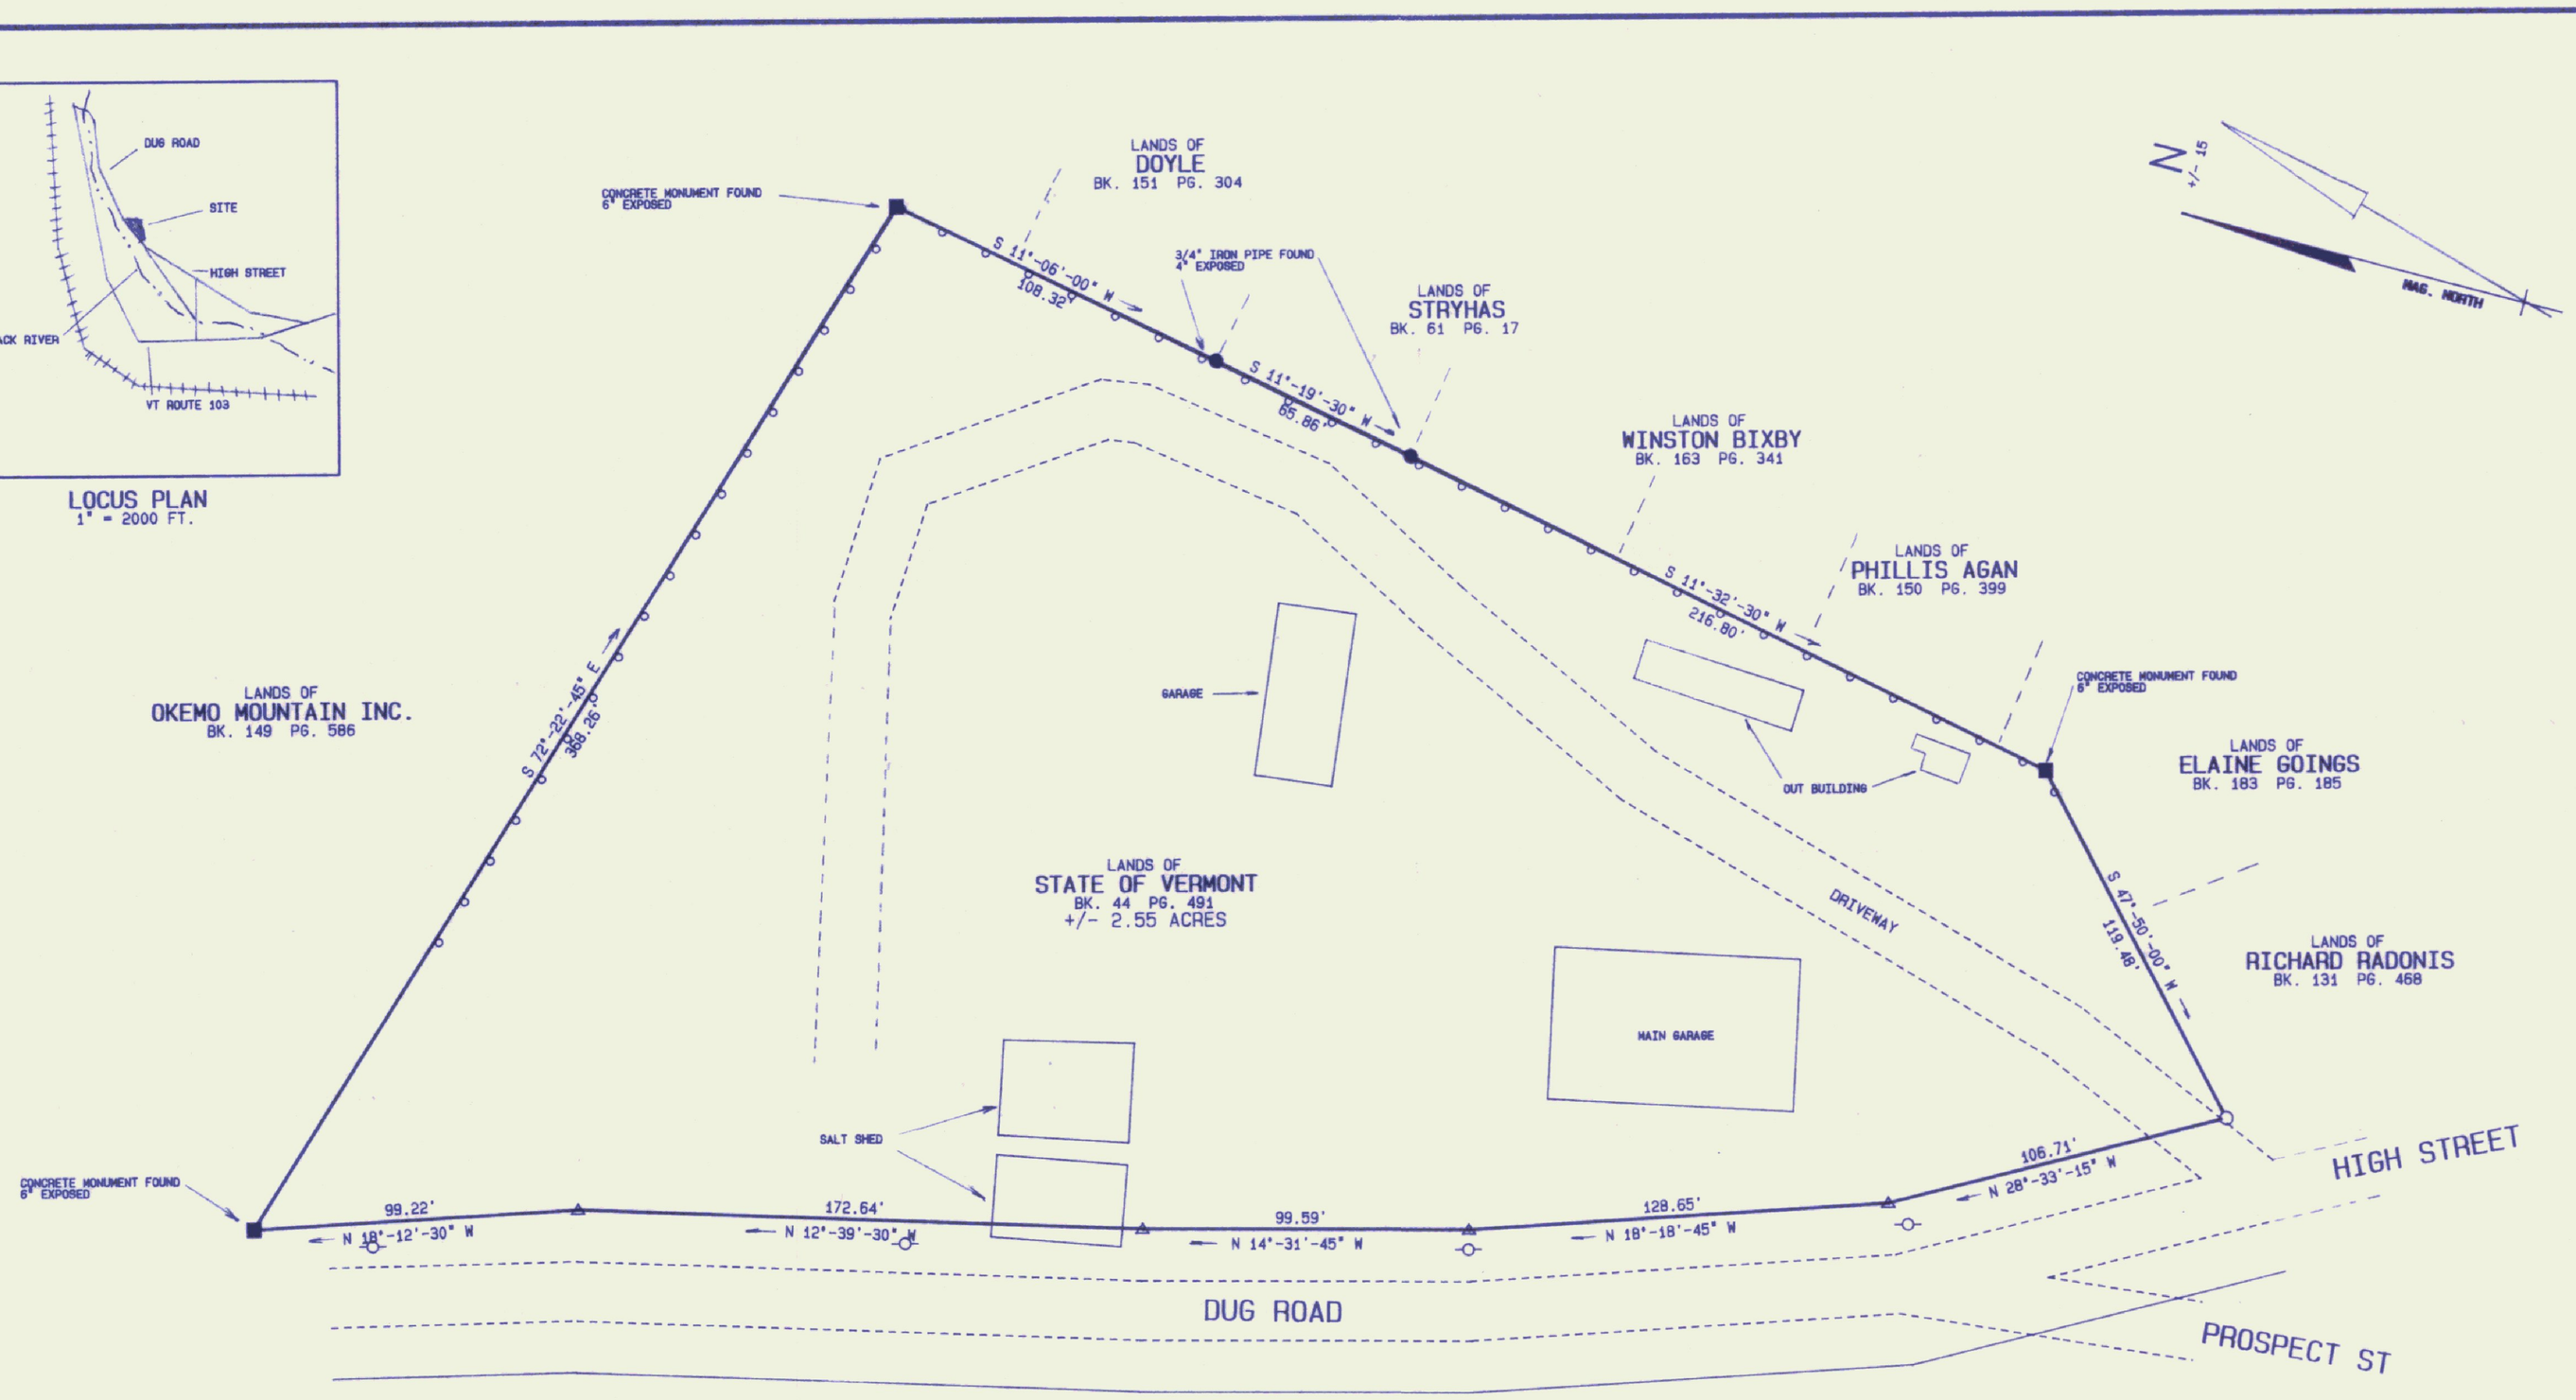

LEGEND

- 4' FIELD FENCE
- TRAVELED PORTION OF ROAD
- UTILITY POLE
- UNMONUMENTED POINT
- 5/8" REBAR SET FLUSH
- 3/4" IRON PIPE FOUND
- 4x4 CONCRETE MONUMENT

1 INCH = 40 FEET

40 0 40 80 120 160

CERTIFICATION:
THIS SURVEY IS BASED ON FIELD MEASUREMENTS, PHYSICAL MONUMENTATION FOUND, RECORDED DEEDS, AND PRIOR PLANS
1.GARAGE SITE, STATE OF VERMONT 11/27/50
2. PLAN OF THOMPSON AVE. E.A. PLUMLEY NOV. 1951
THIS SURVEY IS NOT INTENDED TO SHOW ALL RIGHTS OF WAY OR EASEMENTS EITHER EXPRESSED OR IMPLIED. THIS SURVEY IS CORRECT TO THE BEST OF MY KNOWLEDGE.

Mark L. Courcelle

MARK L. COURCELLE

STATE OF VERMONT
MARK L COURCELLE
NO. 533
REGISTERED
LAND SURVEYOR

COURCELLE SURVEYING CO.
GRYPHON BUILDING
P.O. BOX 6531
RUTLAND, VERMONT
802-775-5006

SURVEYORS - SITE TECHNICIANS

SURVEY OF LANDS OF

STATE OF VERMONT
FORMER DISTRICT #3
HIGHWAY GARAGE

HIGH STREET AND DUG ROAD
LUDLOW, VERMONT

SCALE: 1" = 40 FT. DATE: JUNE 22, 2001
DWN. BY K.A.C. DWN. # B 01 - 30