LIMIT OF PAVEMENT GRINDING SEE DETAIL D

REMOVE EXISTING AERIAL ELECTRIC AND UTILITY POLE

DEMOLITION AND DISPOSAL OF BUILDINGS (INCLUDING ADJACENT POST BEAM RETAINING WALL AND SUPPORT BEAMS)

REMOVE EXISTING AERIAL ELECTRIC RETAIN UTILITY POLE

UTILITY POLE
AER EST
REBAR W/ METAL CAP
SIGNS
SAND PILE
MONITOR WELL
SANDWELL
SALT SHED F.F.E. = 492.61
PAVED ROAD
GRAVEL & SAND SURFACE
CONC. BOUND DISTURBED
GRASS
495
PAVED SURFACE
50' R.O.W.
LIMIT OF PAVING 1¼" BCP
APPROX. PROP. LINE
ASPHALT & GRAVEL SURFACE
SALT SHED F.F.E. = 492.30
POST BEAM RETAINING WALL
GUY WIRE
SEE DETAIL A
CONCRETE STRUCTURE
SUPPORT BEAM
SIDEWALK
GRAVEL & SAND SURFACE
INV. OUT = 492.00
STORAGE SHED F.F.E. = 493.70
INV. IN = 492.32
STAIRS & PLATFORM
GARAGE F.F.E. = 499.78
3' PIPE
WOOD SHED
CONC. PAD W/ GAS PUMP
TBM CHISLED SQUARE IN GAS TANK CONC. PAD ELEV. = 500.00 ASSUMED
TBM SPIKE FOUND IN UTIL. POLE ELEV. = 500.18
FIELD
PLACE SILT FENCE
PLACE HAY BALES
PLACE 2" TOPSOIL AND SEED
PLACE HAY BALES (TYP.)
PROPOSED 40' x 84' SALT / SAND SHED F.F. ELEV. = 501.00
PROPOSED 40' x 84' SALT / SAND SHED F.F. ELEV. = 500.50
PUG
BOTTOM OF DITCH
WOODS
OLD WIRE FENCE
R.O.W. LINE
PROPOSED PARCEL TO BE ACQUIRED FROM HARVEY AREA = 3.10 ACRES +/- TOTAL AREA TO BE ACQUIRED 'C' + 'F' = 3.31 ACRES +/-
CON. IR BOUND

N
BRG
MAG

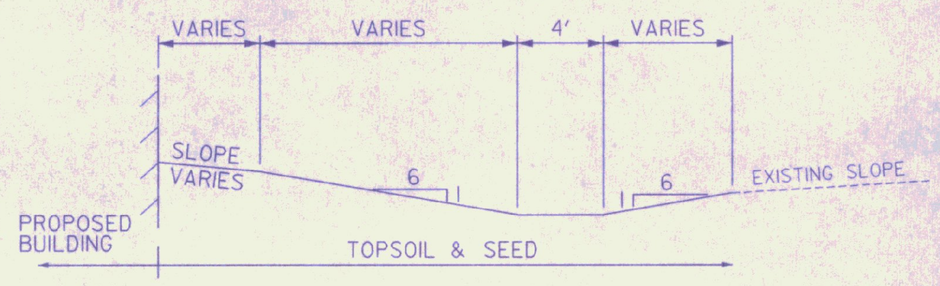

SECTION A-A
N.T.S.

LEGEND

— PUG — PROPOSED UNDERGROUND UTILITIES

CONSTRUCT PAVED DRIVE WITH 12" SUBBASE OF CRUSHED GRAVEL (FINE GRADED) AND PAVE WITH 3" BCP. EXCAVATION FOR THIS AREA SHALL BE PAID AS ITEM 203.15, COMMON EXCAVATION. SEE DETAIL H

REMOVE EXISTING SURFACE REGRADE WITH SUBBASE OF CRUSHED GRAVEL (FINE GRADED) & PAVE WITH 3" BCP.

0 30 60
SCALE IN FEET

PROJECT: ROCHESTER SALT SHED	PROJECT NO.: STP SALT (6)
DESIGN FILE NAME: 98243BDR.DGN	
IPARM FILE NAME:	PLOT DATE: 26 FEB 1999
SURVEYED BY: CLD CONSULTING ENGINEERS	SURVEY DATE: 10/98
SQUAD LEADER: J. WARNER	DRAWN BY: P. HOLT
	SHEET: SD-2