PART OF THE SAME LAND AND PREMISES ACQUIRED BY THE STATE OF VERMONT FROM WILLIAM H. MORSE BY WARRANTY DEED DATED FEB. 15, 1979 AND RECORDED IN BOOK 69, PAGE 262 OF THE LAND RECORDS OF THE TOWN OF WOODSTOCK. SAID RIGHT-OF-WAY IS 50 FEET WIDE.

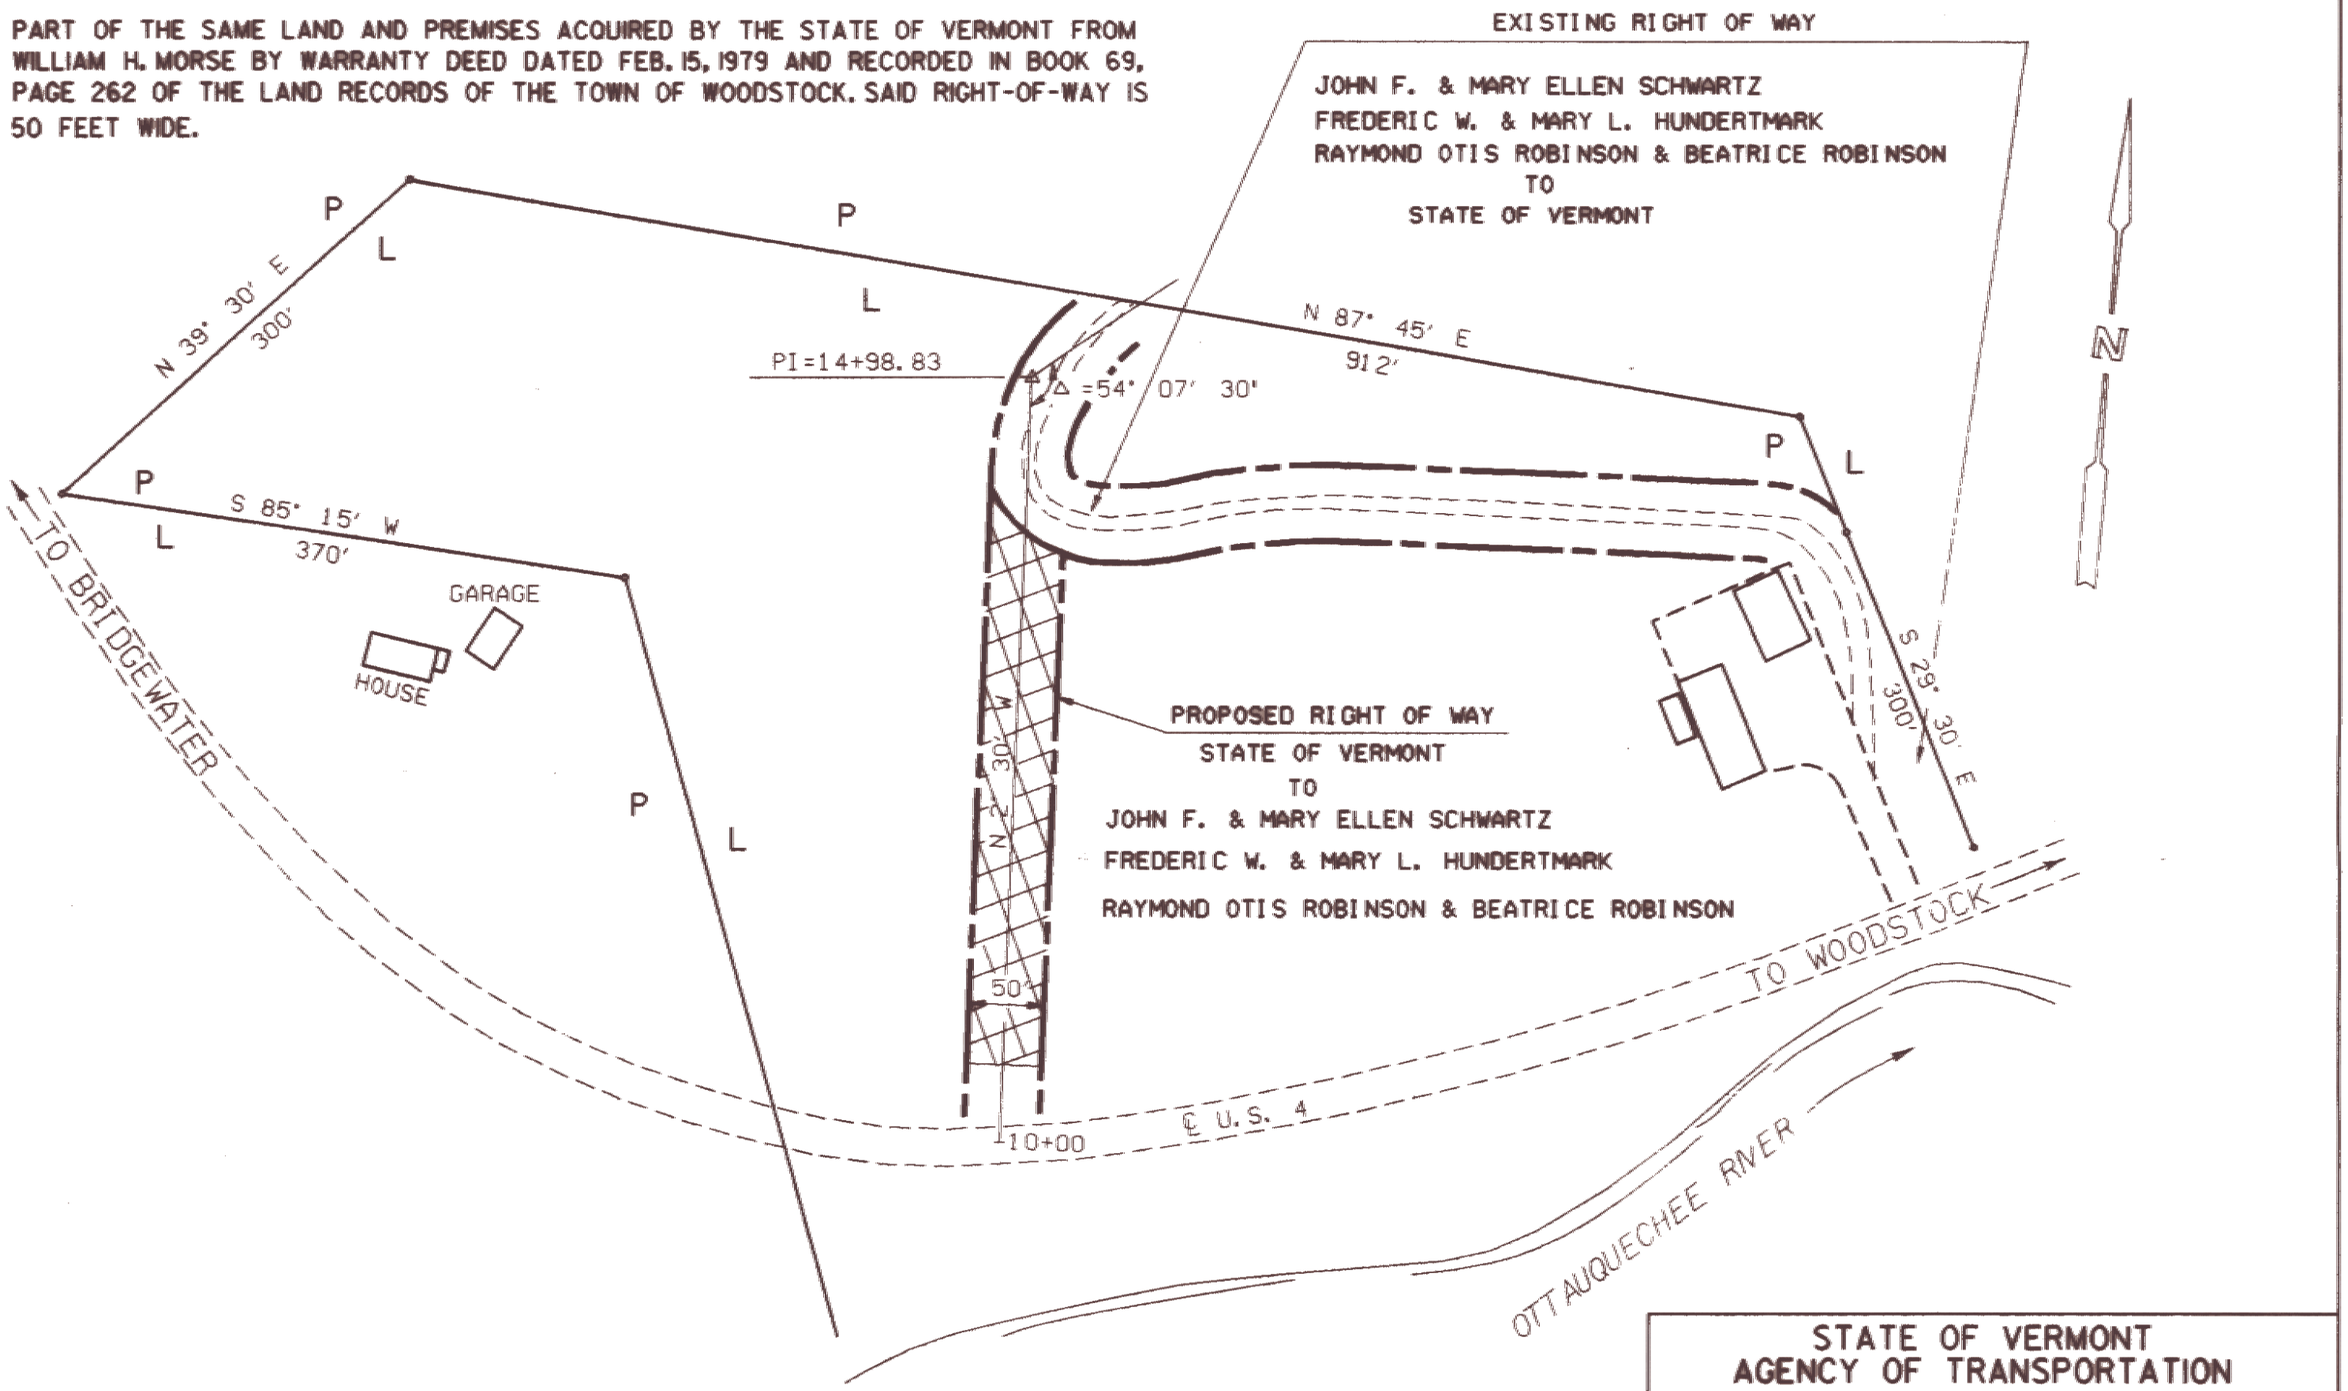

STATE OF VERMONT
AGENCY OF TRANSPORTATION

TOWN OF WOODSTOCK

APPROX. SCALE 1" = 100'	DATE 04-10-90	DRAWN BY M.J.R.

ZF1:[70,1119001.DGN