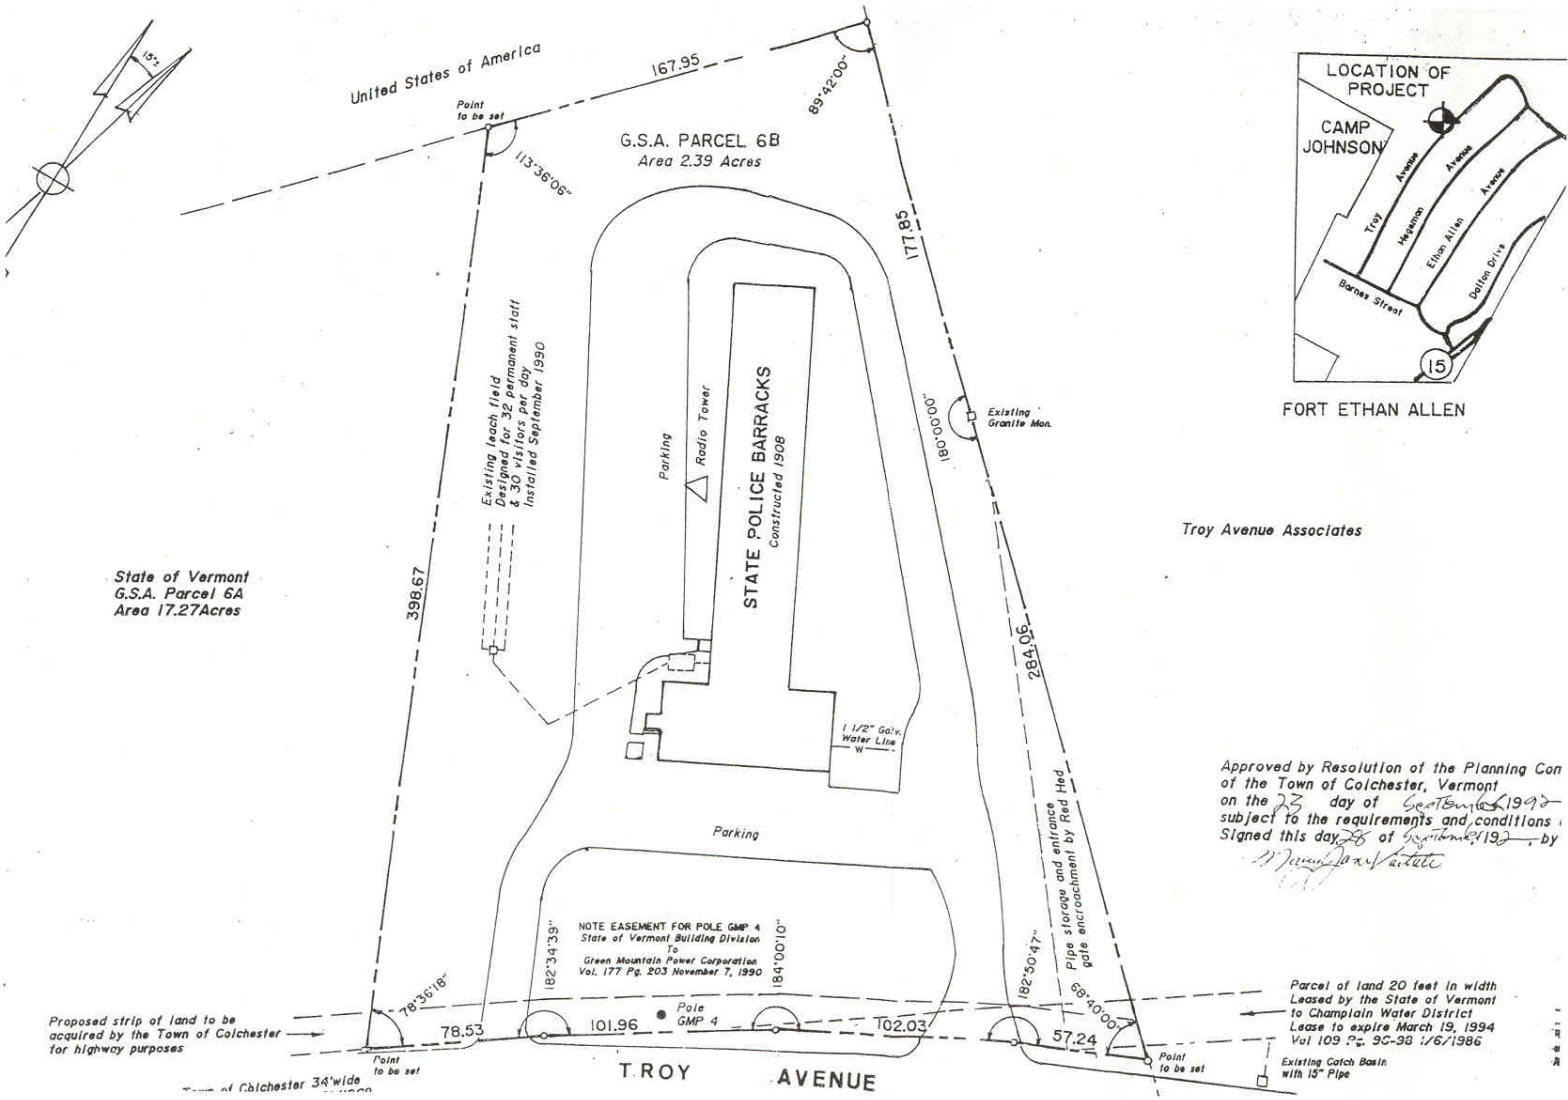
15°
United States of America
167.95
Point to be set
113°36'06"
89°42'00"
G.S.A. PARCEL 6B
Area 2.39 Acres
177.85
Existing leach field
Designed for 32 permanent staff
& 30 visitors per day
Installed September 1990
Parking
Radio Tower
STATE POLICE BARRACKS
Constructed 1908
180°00'00"
Existing Granite Mon.
LOCATION OF PROJECT
CAMP JOHNSON
Troy Avenue
Hegeman Avenue
Ethan Allen Avenue
Dalton Drive
Barnes Street
15
FORT ETHAN ALLEN
Troy Avenue Associates
State of Vermont
G.S.A. Parcel 6A
Area 17.27Acres
398.67
284.06
1 1/2" Galv. Water Line
Parking
Pipe storage and entrance gate encroachment by Red Hed
Approved by Resolution of the Planning Con
of the Town of Colchester, Vermont
on the 23 day of September 1993
subject to the requirements and conditions
Signed this day 28 of September 1993 by
NOTE EASEMENT FOR POLE GMP 4
State of Vermont Building Division
To
Green Mountain Power Corporation
Vol. 177 Pg. 203 November 7, 1990
182°34'39"
184°00'10"
182°50'47"
68°40'00"
78°36'18"
Pole GMP 4
Proposed strip of land to be acquired by the Town of Colchester for highway purposes
78.53
101.96
102.03
57.24
Point to be set
Point to be set
Parcel of land 20 feet in width
Leased by the State of Vermont
to Champlain Water District
Lease to expire March 19, 1994
Vol 109 Pg. 96-98 1/6/1986
Existing Catch Basin with 15" Pipe
Town of Colchester 34'wide
TROY AVENUE