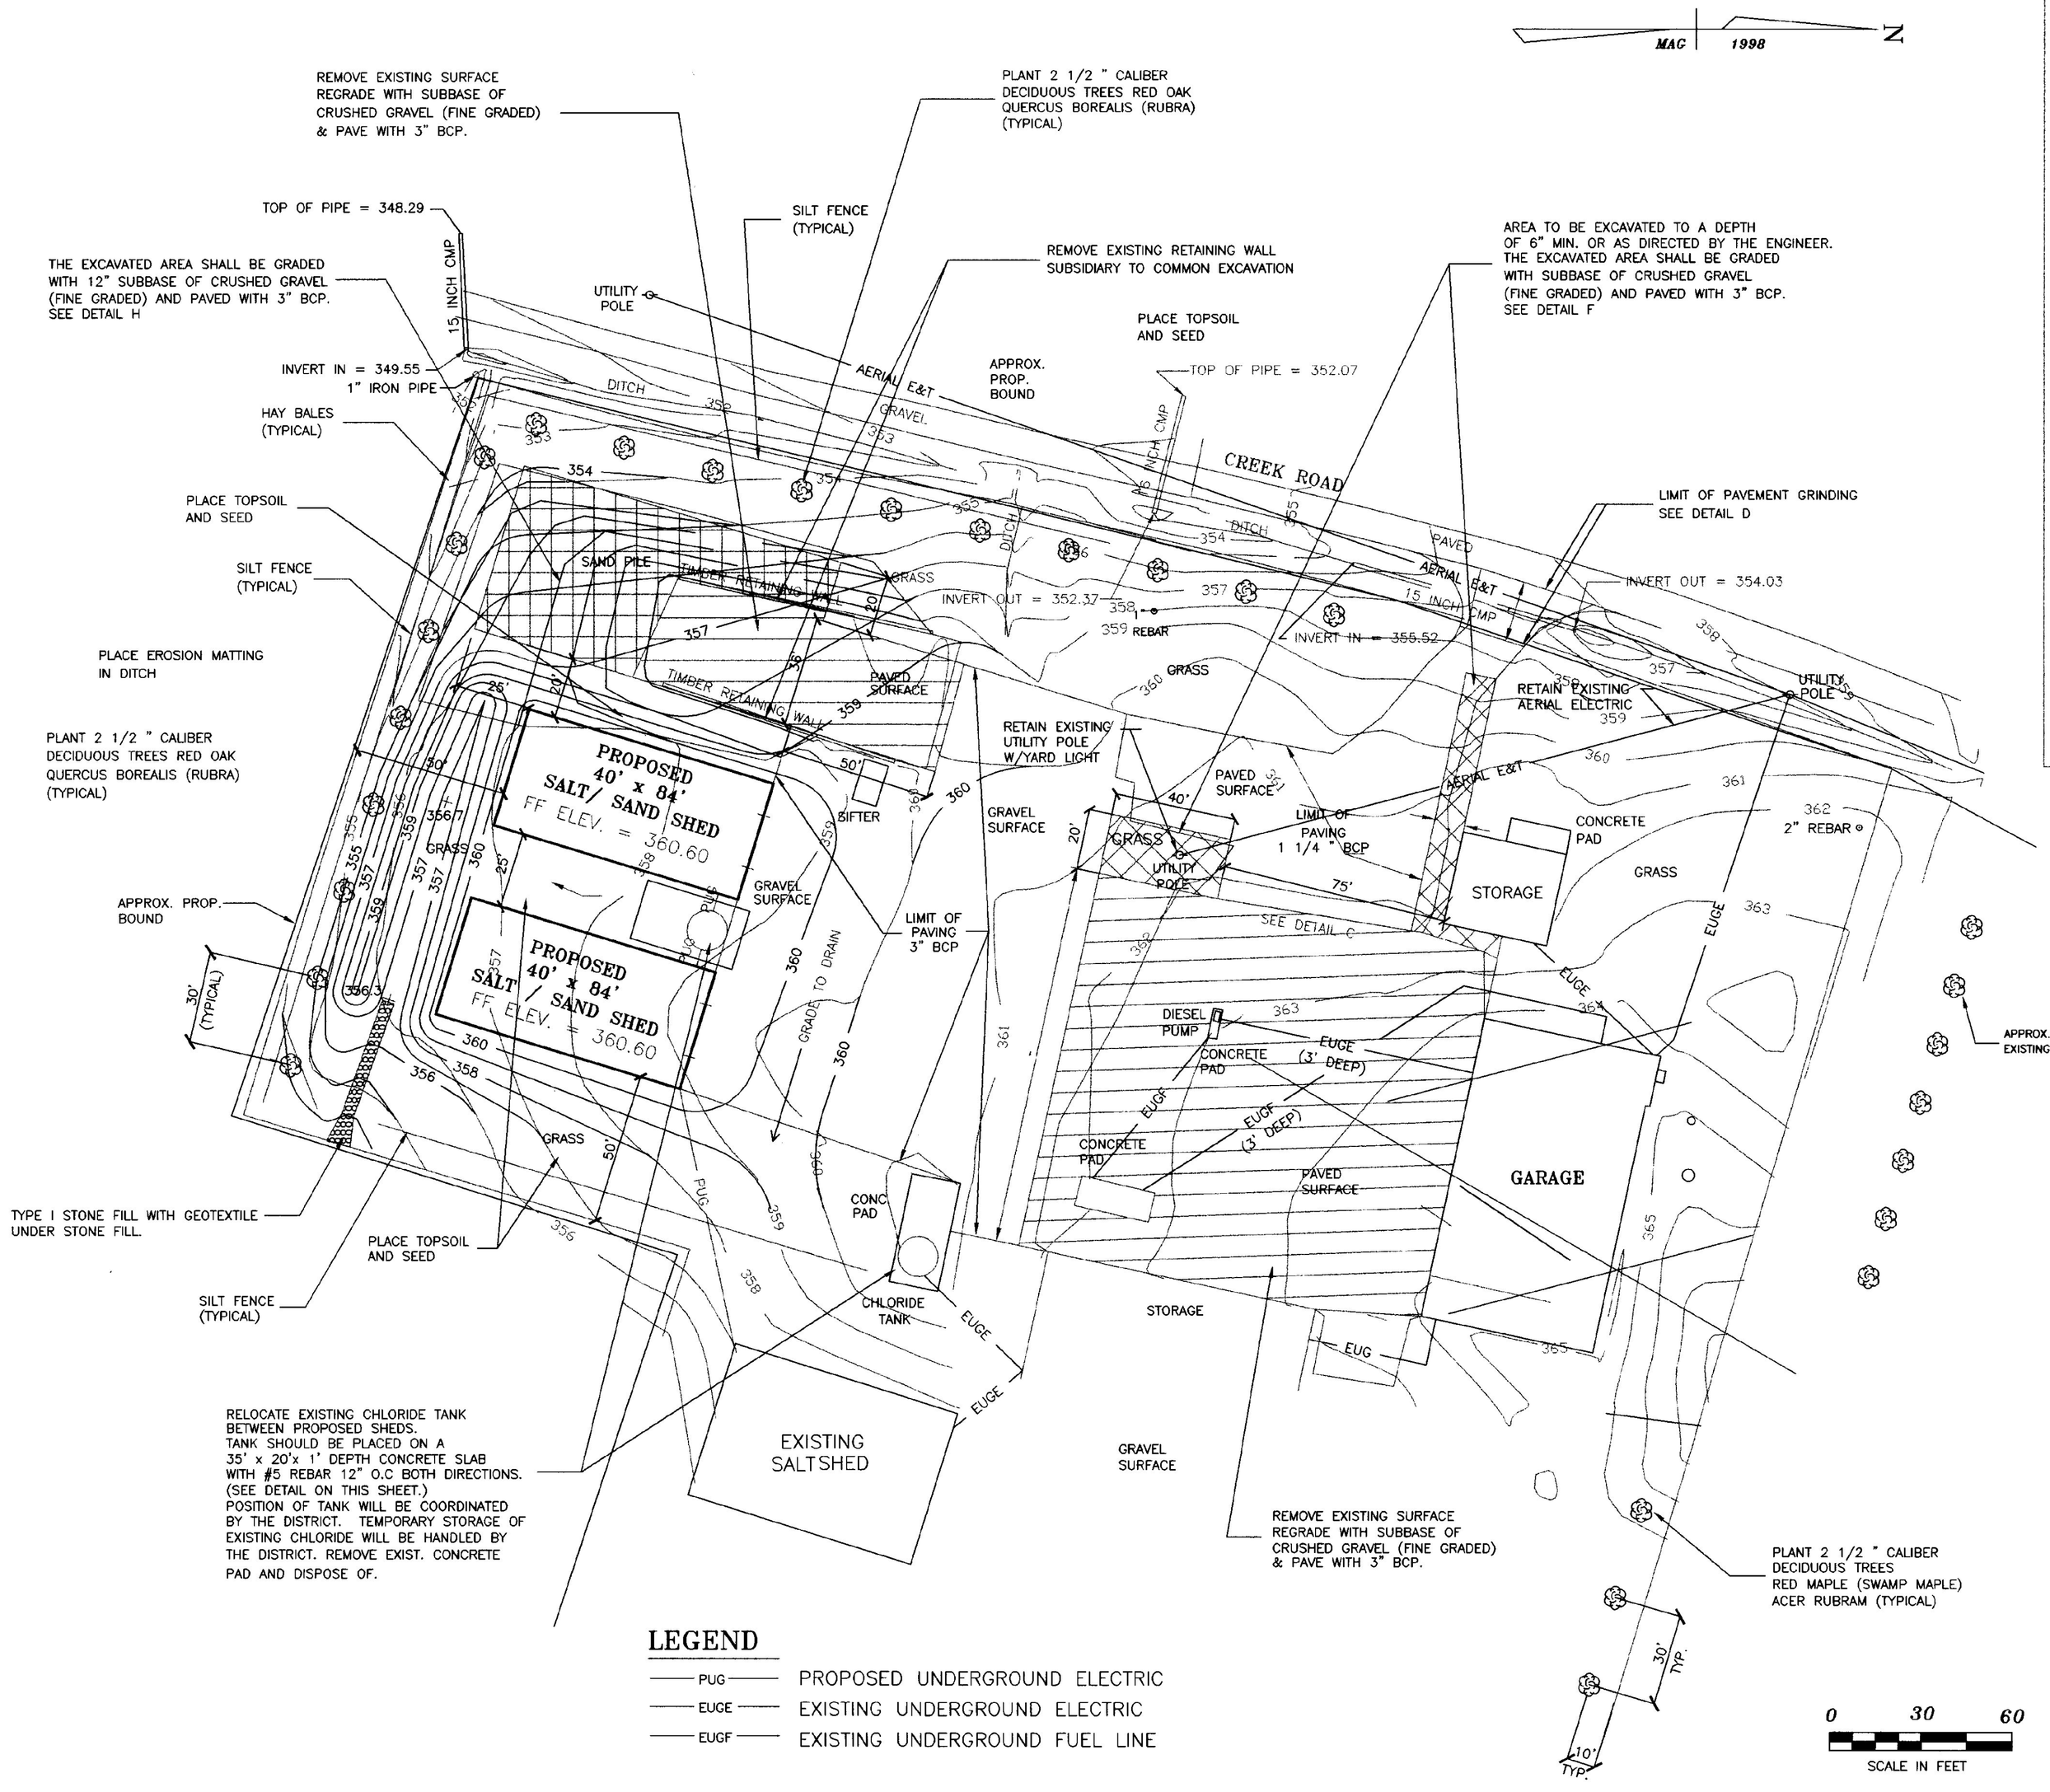

LEGEND

PUG	PROPOSED UNDERGROUND ELECTRIC
EUGE	EXISTING UNDERGROUND ELECTRIC
EUGF	EXISTING UNDERGROUND FUEL LINE

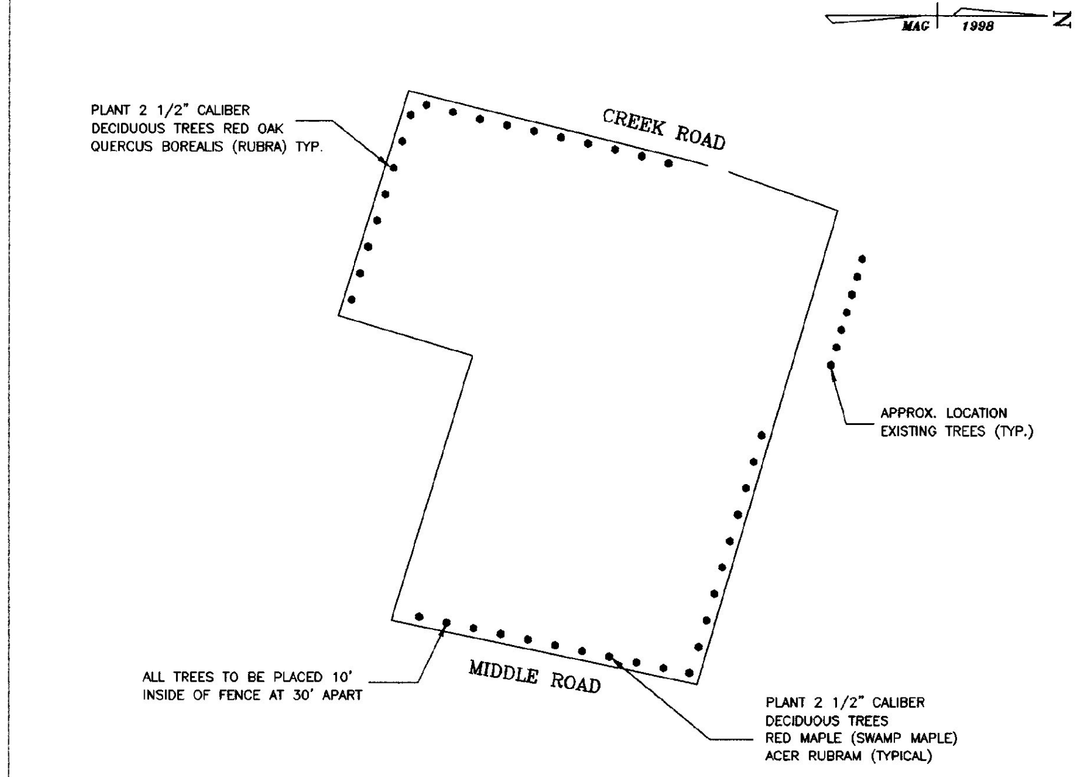

LANDSCAPING INSERT

NOT TO SCALE

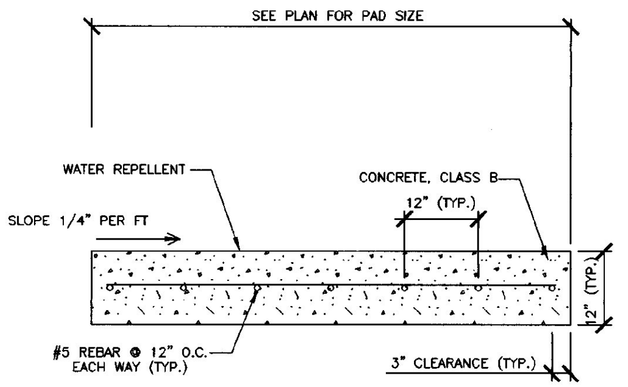

TYPICAL CONCRETE PAD FOR CHLORIDE STORAGE TANKS

NOT TO SCALE

PROJECT: MIDDLEBURY SALT SHED	PROJECT NO: STP SALT (9)
DESIGN FILE NAME: 98215BDR.DGN	PLOT DATE: 12 FEB 1999
IPARM FILE NAME:	SURVEY DATE: JULY 98
SURVEYED BY: CLD ENGINEERS	DRAWN BY: P. HOLT
SQUAD LEADER: J. WARNER	SHEET: SD-2

H:\towns\middlebury\saltshed\siteplan.dwg Tue Jun 13 10:55:36 2000