REV. /S/	DATE	REVISION
BCA	7-5-78	RE. REAR REAR WALL-4 RAY NOTE

STATE OF VERMONT
DIVISION OF STATE BUILDINGS
AGENCY OF ADMINISTRATION
MONTPELIER, VERMONT

STANDARD
HIGHWAY GARAGE BUILDING
"OCF" 4 1 1 3 PLAN
4 - 11, 1L3

DATE: AUG 4, '75	DESIGNED BY: T.J.S.	DWG. NO. 1
DRAWN BY: S.M.MILLER	APPROVED BY: [illegible]	OF

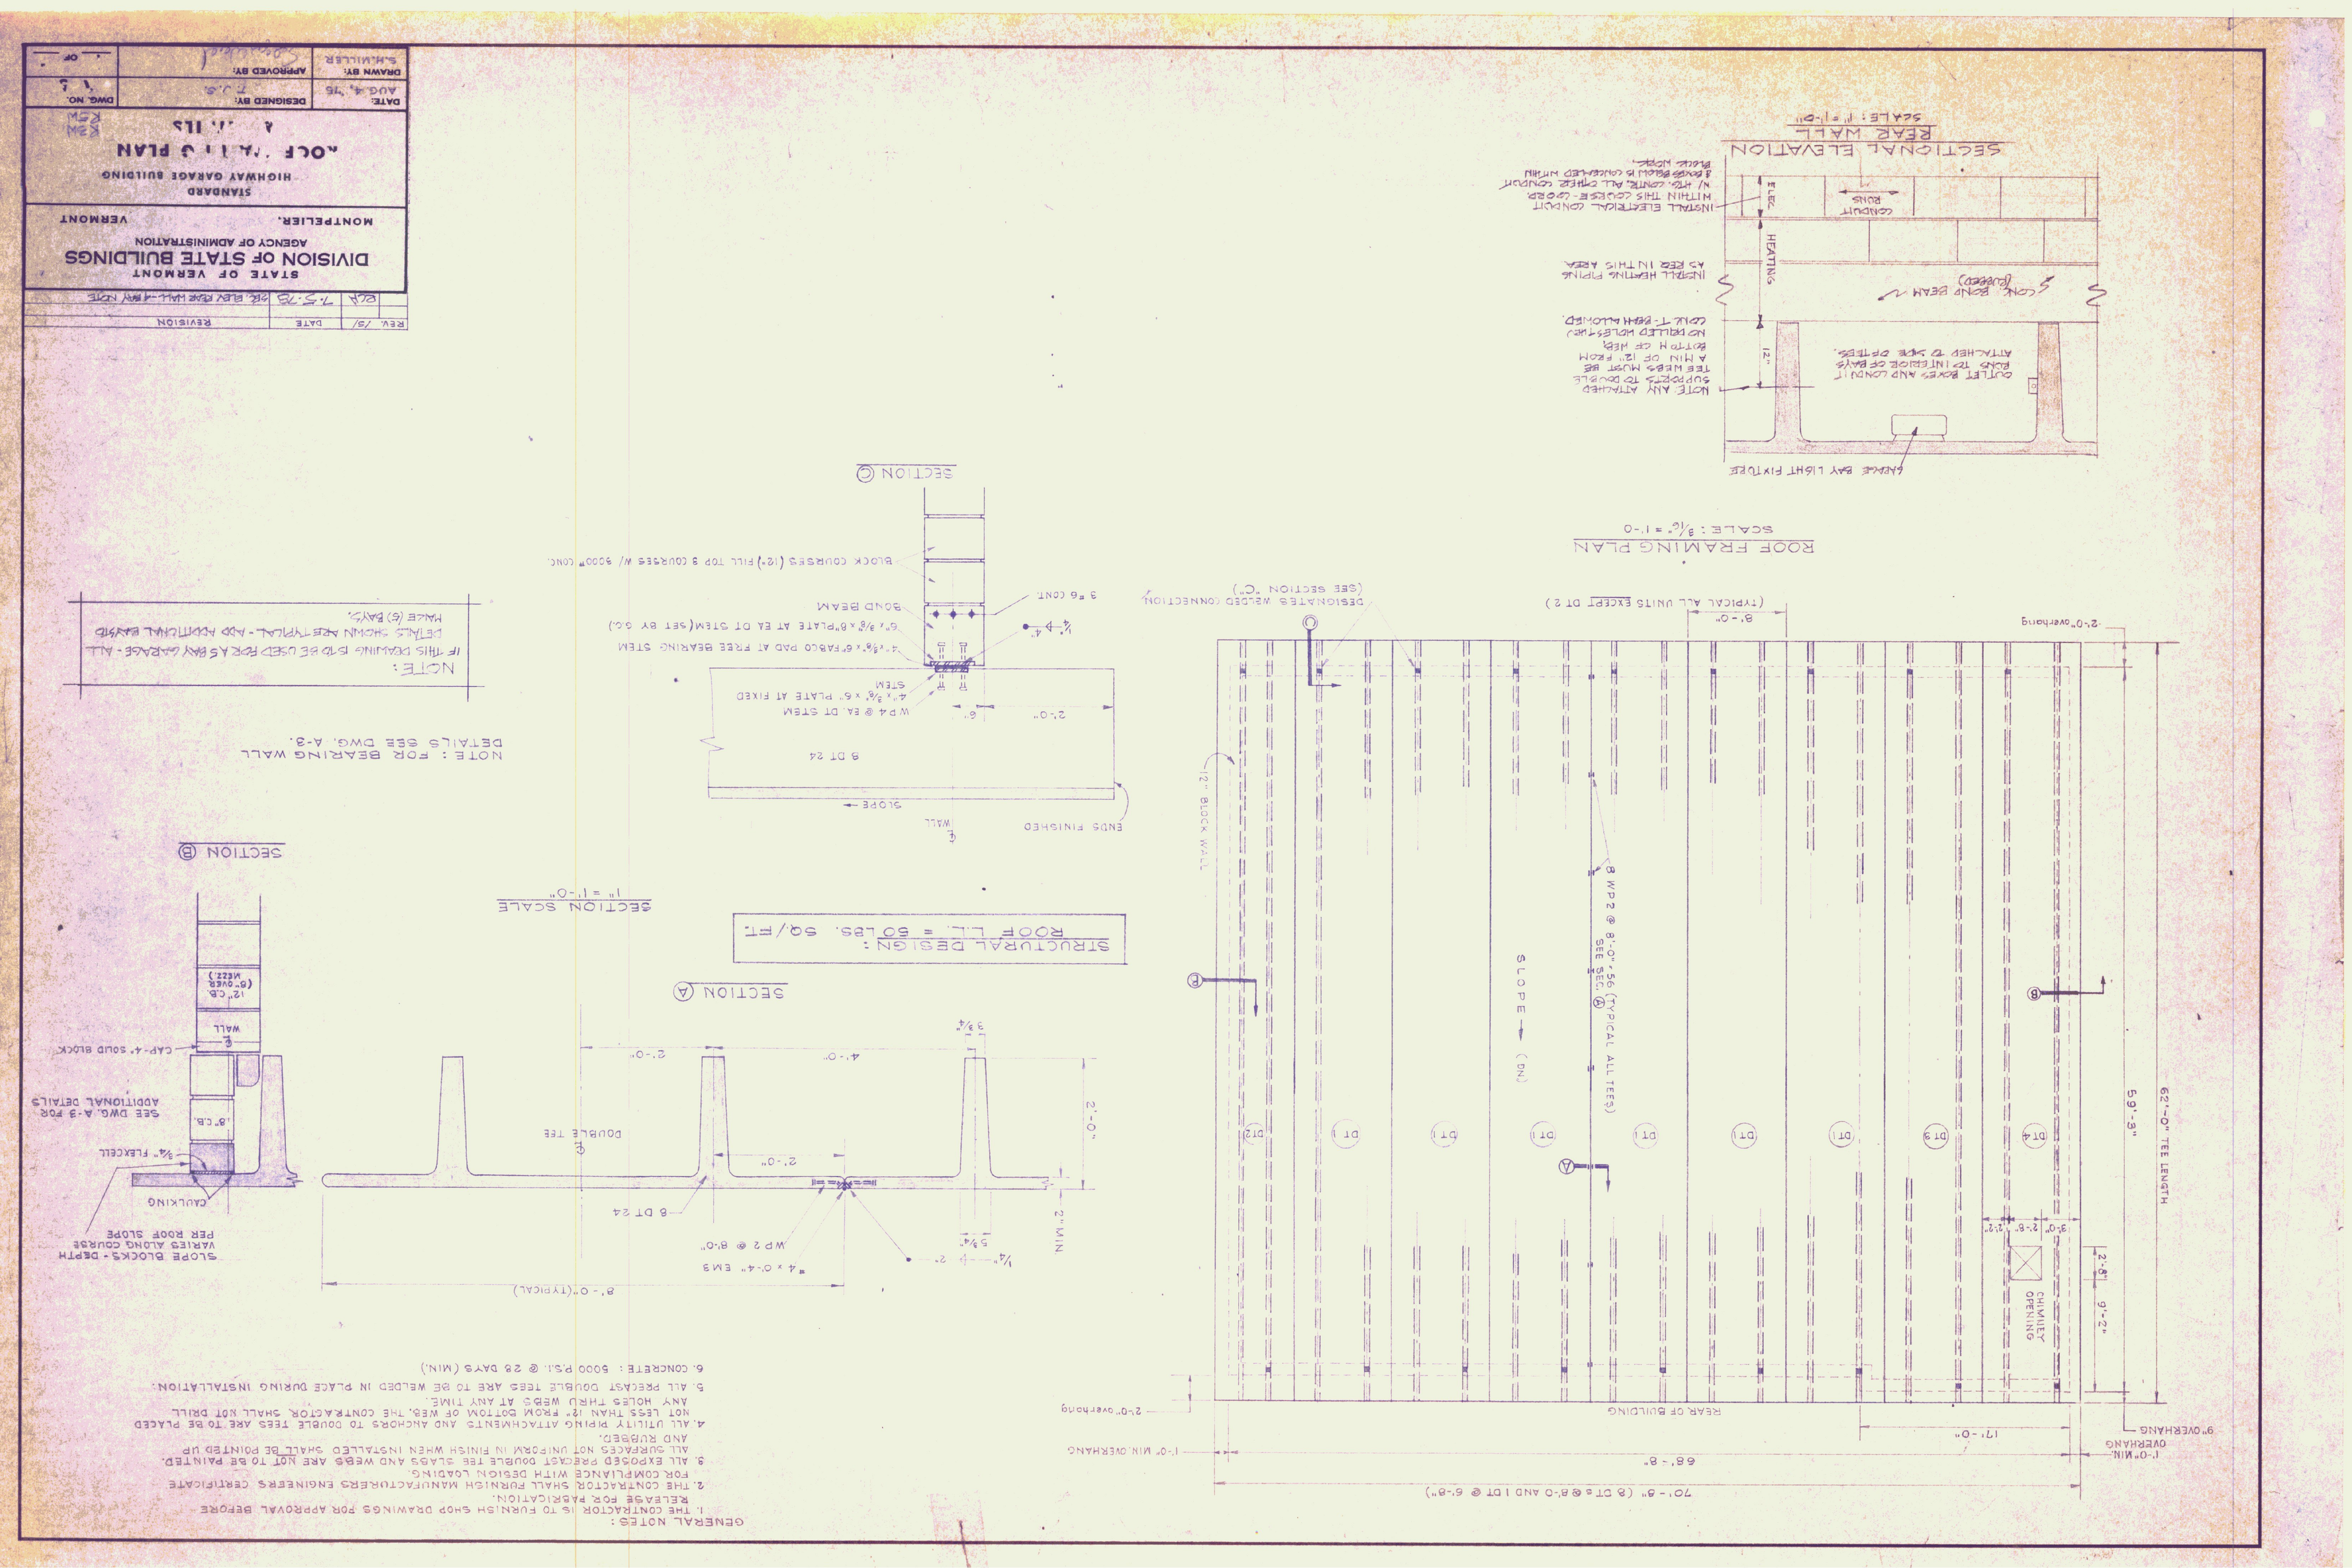

GENERAL NOTES:

1. THE CONTRACTOR IS TO FURNISH SHOP DRAWINGS FOR APPROVAL BEFORE RELEASE FOR FABRICATION.
2. THE CONTRACTOR SHALL FURNISH MANUFACTURERS ENGINEERS CERTIFICATE FOR COMPLIANCE WITH DESIGN LOADING.
3. ALL EXPOSED PRECAST DOUBLE TEE SLABS AND WEBS ARE NOT TO BE PAINTED. ALL SURFACES NOT UNIFORM IN FINISH WHEN INSTALLED SHALL BE POINTED UP AND RUBBED.
4. ALL UTILITY PIPING ATTACHMENTS AND ANCHORS TO DOUBLE TEES ARE TO BE PLACED NOT LESS THAN 12" FROM BOTTOM OF WEB. THE CONTRACTOR SHALL NOT DRILL ANY HOLES THRU WEBS AT ANY TIME.
5. ALL PRECAST DOUBLE TEES ARE TO BE WELDED IN PLACE DURING INSTALLATION.
6. CONCRETE: 5000 P.S.I. @ 28 DAYS (MIN.)