

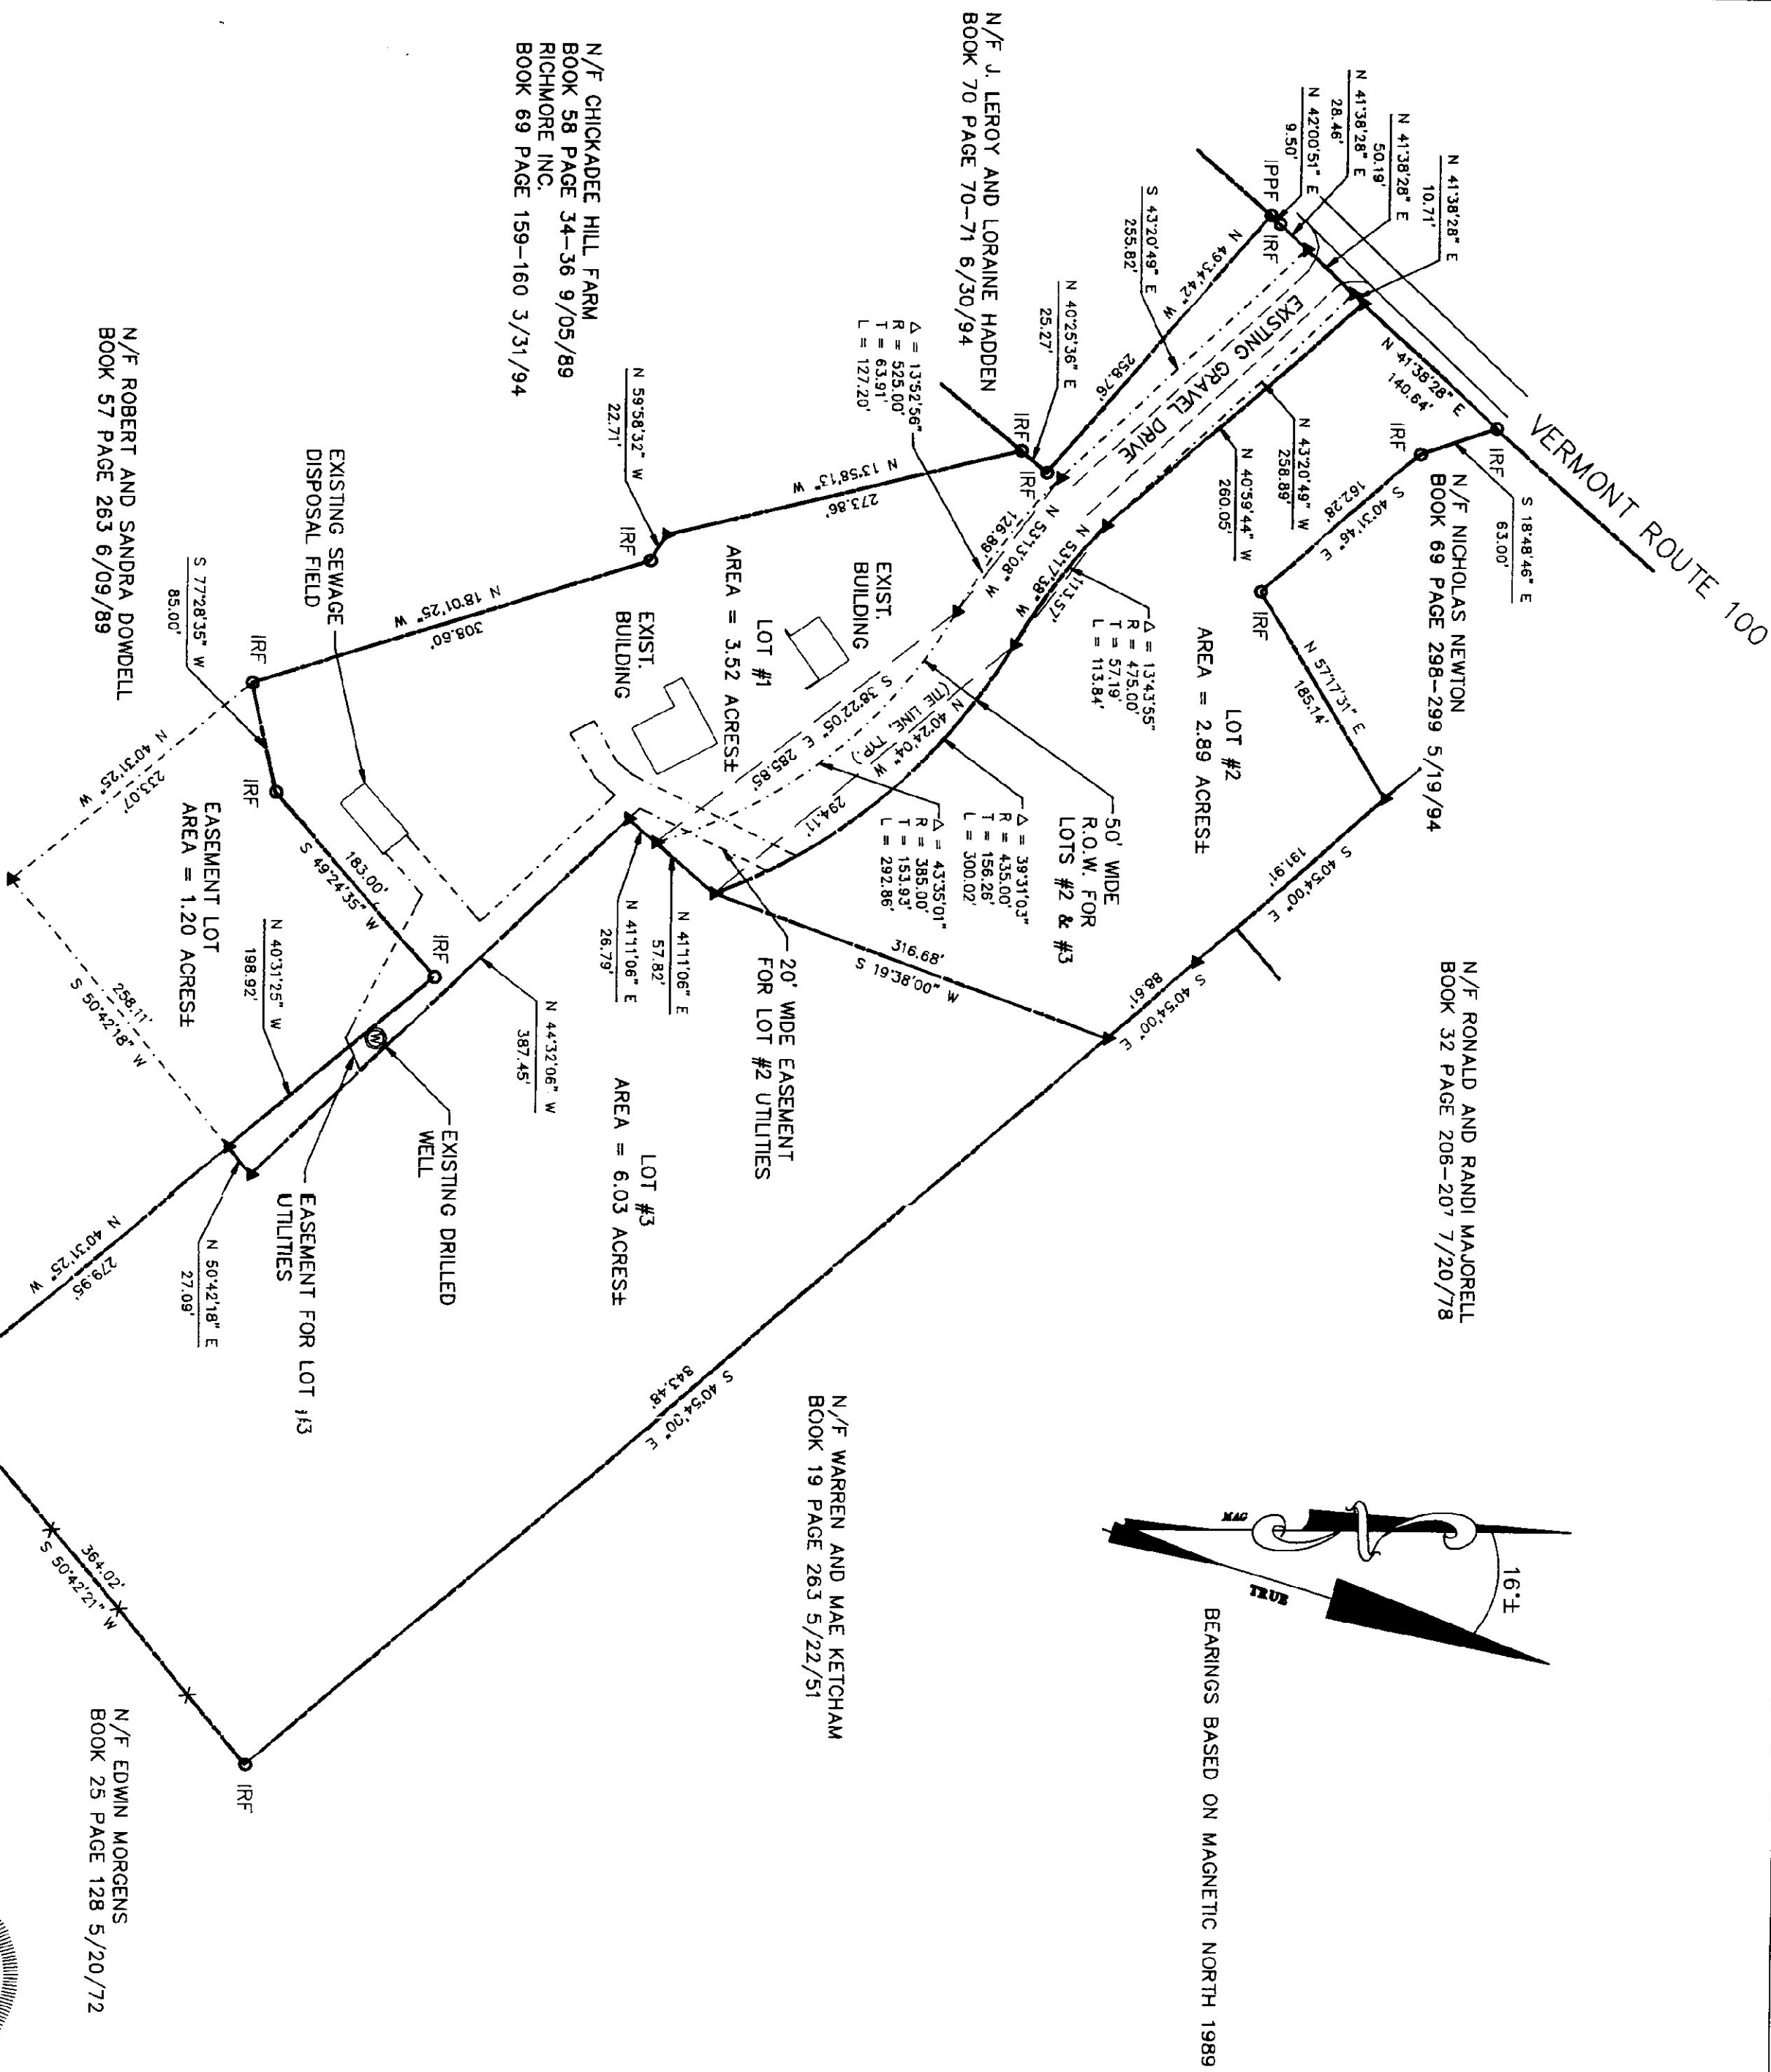



E:\GFD\COLLINS.DWG

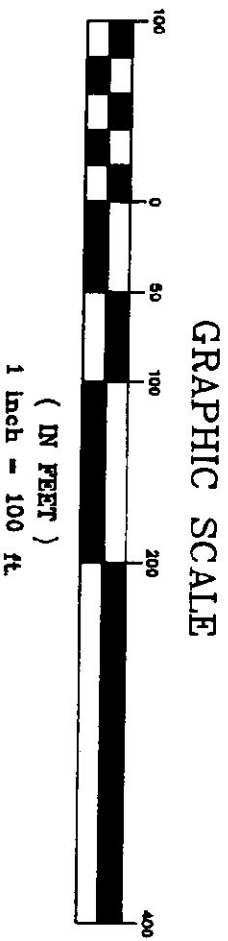

THIS SURVEY PLAT IS A SUBDIVISION OF LAND
PREVIOUSLY SURVEYED AS NOTED AND THE NEW
SUBDIVISION LINES WERE CALCULATED BASED
ON THIS PREVIOUS SURVEY. THE MONUMENTS
SHOWN WERE RECOVERED ON OCTOBER 30, 1995

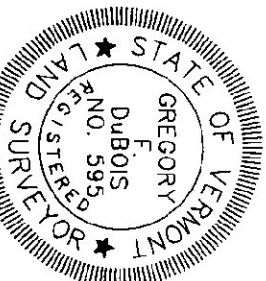

Gregory F. Dubois

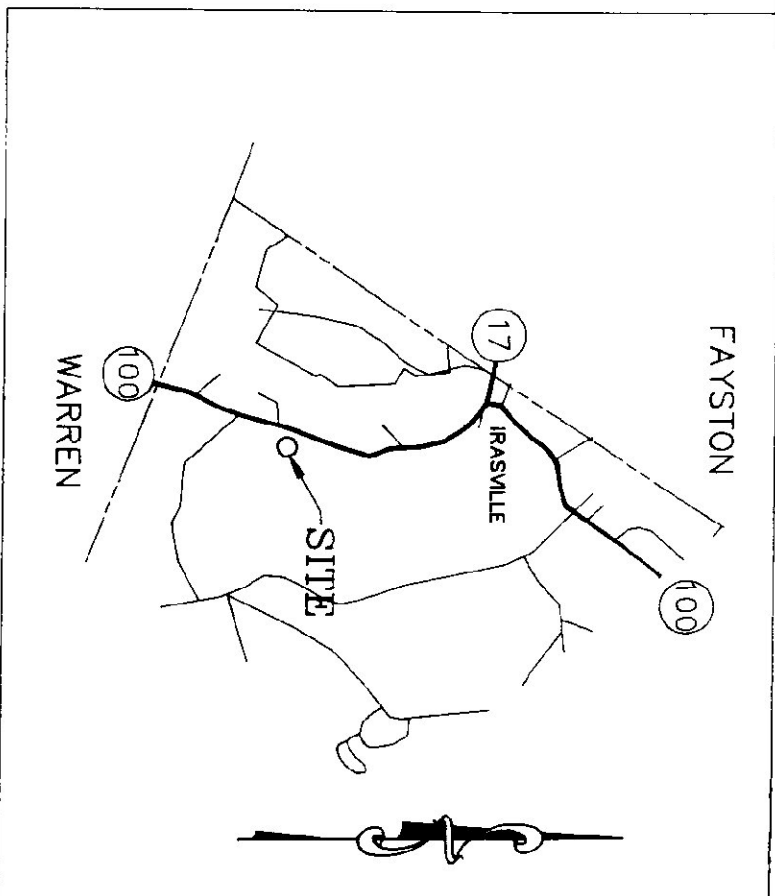

LOCATION MAP
SCALE 1" = 6770'±

- LEGEND:**
- PROPERTY LINE
 - RIGHT-OF-WAY
 - UTILITY EASEMENT
 - WIRE FENCE
 - IRON PIPE FOUND
 - IRON ROD FOUND
 - IRPF
 - IRF
 - CALCULATED POINT

NOTE:

THE PURPOSE OF THIS PLAN IS TO SUBDIVIDE A 12.44 ACRE
PARCEL WHICH WAS PREVIOUSLY SURVEYED BY VERMONT
SURVEY CONSULTANTS, INC. SEPT. 1988 FOR TRASH
UNLIMITED, INC.

REFERENCE DEEDS:

BOOK 33 PAGE 293-294 3/22/79
BOOK 40 PAGE 467-470 9/27/83
BOOK 52 PAGE 524-526 4/07/87
BOOK 25 PAGE 22 1/14/72

THIS PLAT CONFORMS TO THE REQUIREMENTS OF SECTION
1403 OF VSA 27.

VALLEY PARK		
SUBDIVISION		
WAITSFIELD, VERMONT		
GREGORY F. DUBOIS L.S.		
BERLIN, VERMONT		
PROJECT #	SCALE	DATE
95 - 16	1" = 100'	10/31/95