STATE OF VERMONT

DIVISION OF STATE BUILDINGS

AGENCY OF ADMINISTRATION

MONTPELIER, VERMONT

AGENCY OF TRANSPORTATION

FIVE BAY GARAGE WITH OFFICE

CAMBRIDGE, VT DISTRICT 8

ALTERNATE RIGID FRAME DESIGN

STRUCTURAL STEEL FRAMING

DATE:	SCALE:	REVISIONS:	DWG. NO.
JAN. 19, 1993	AS NOTED	FOR BIDDING AND 4/19/93	A-2A
DRAWN BY: A. PDULIN	APPROVED BY: RA		24 OF 11
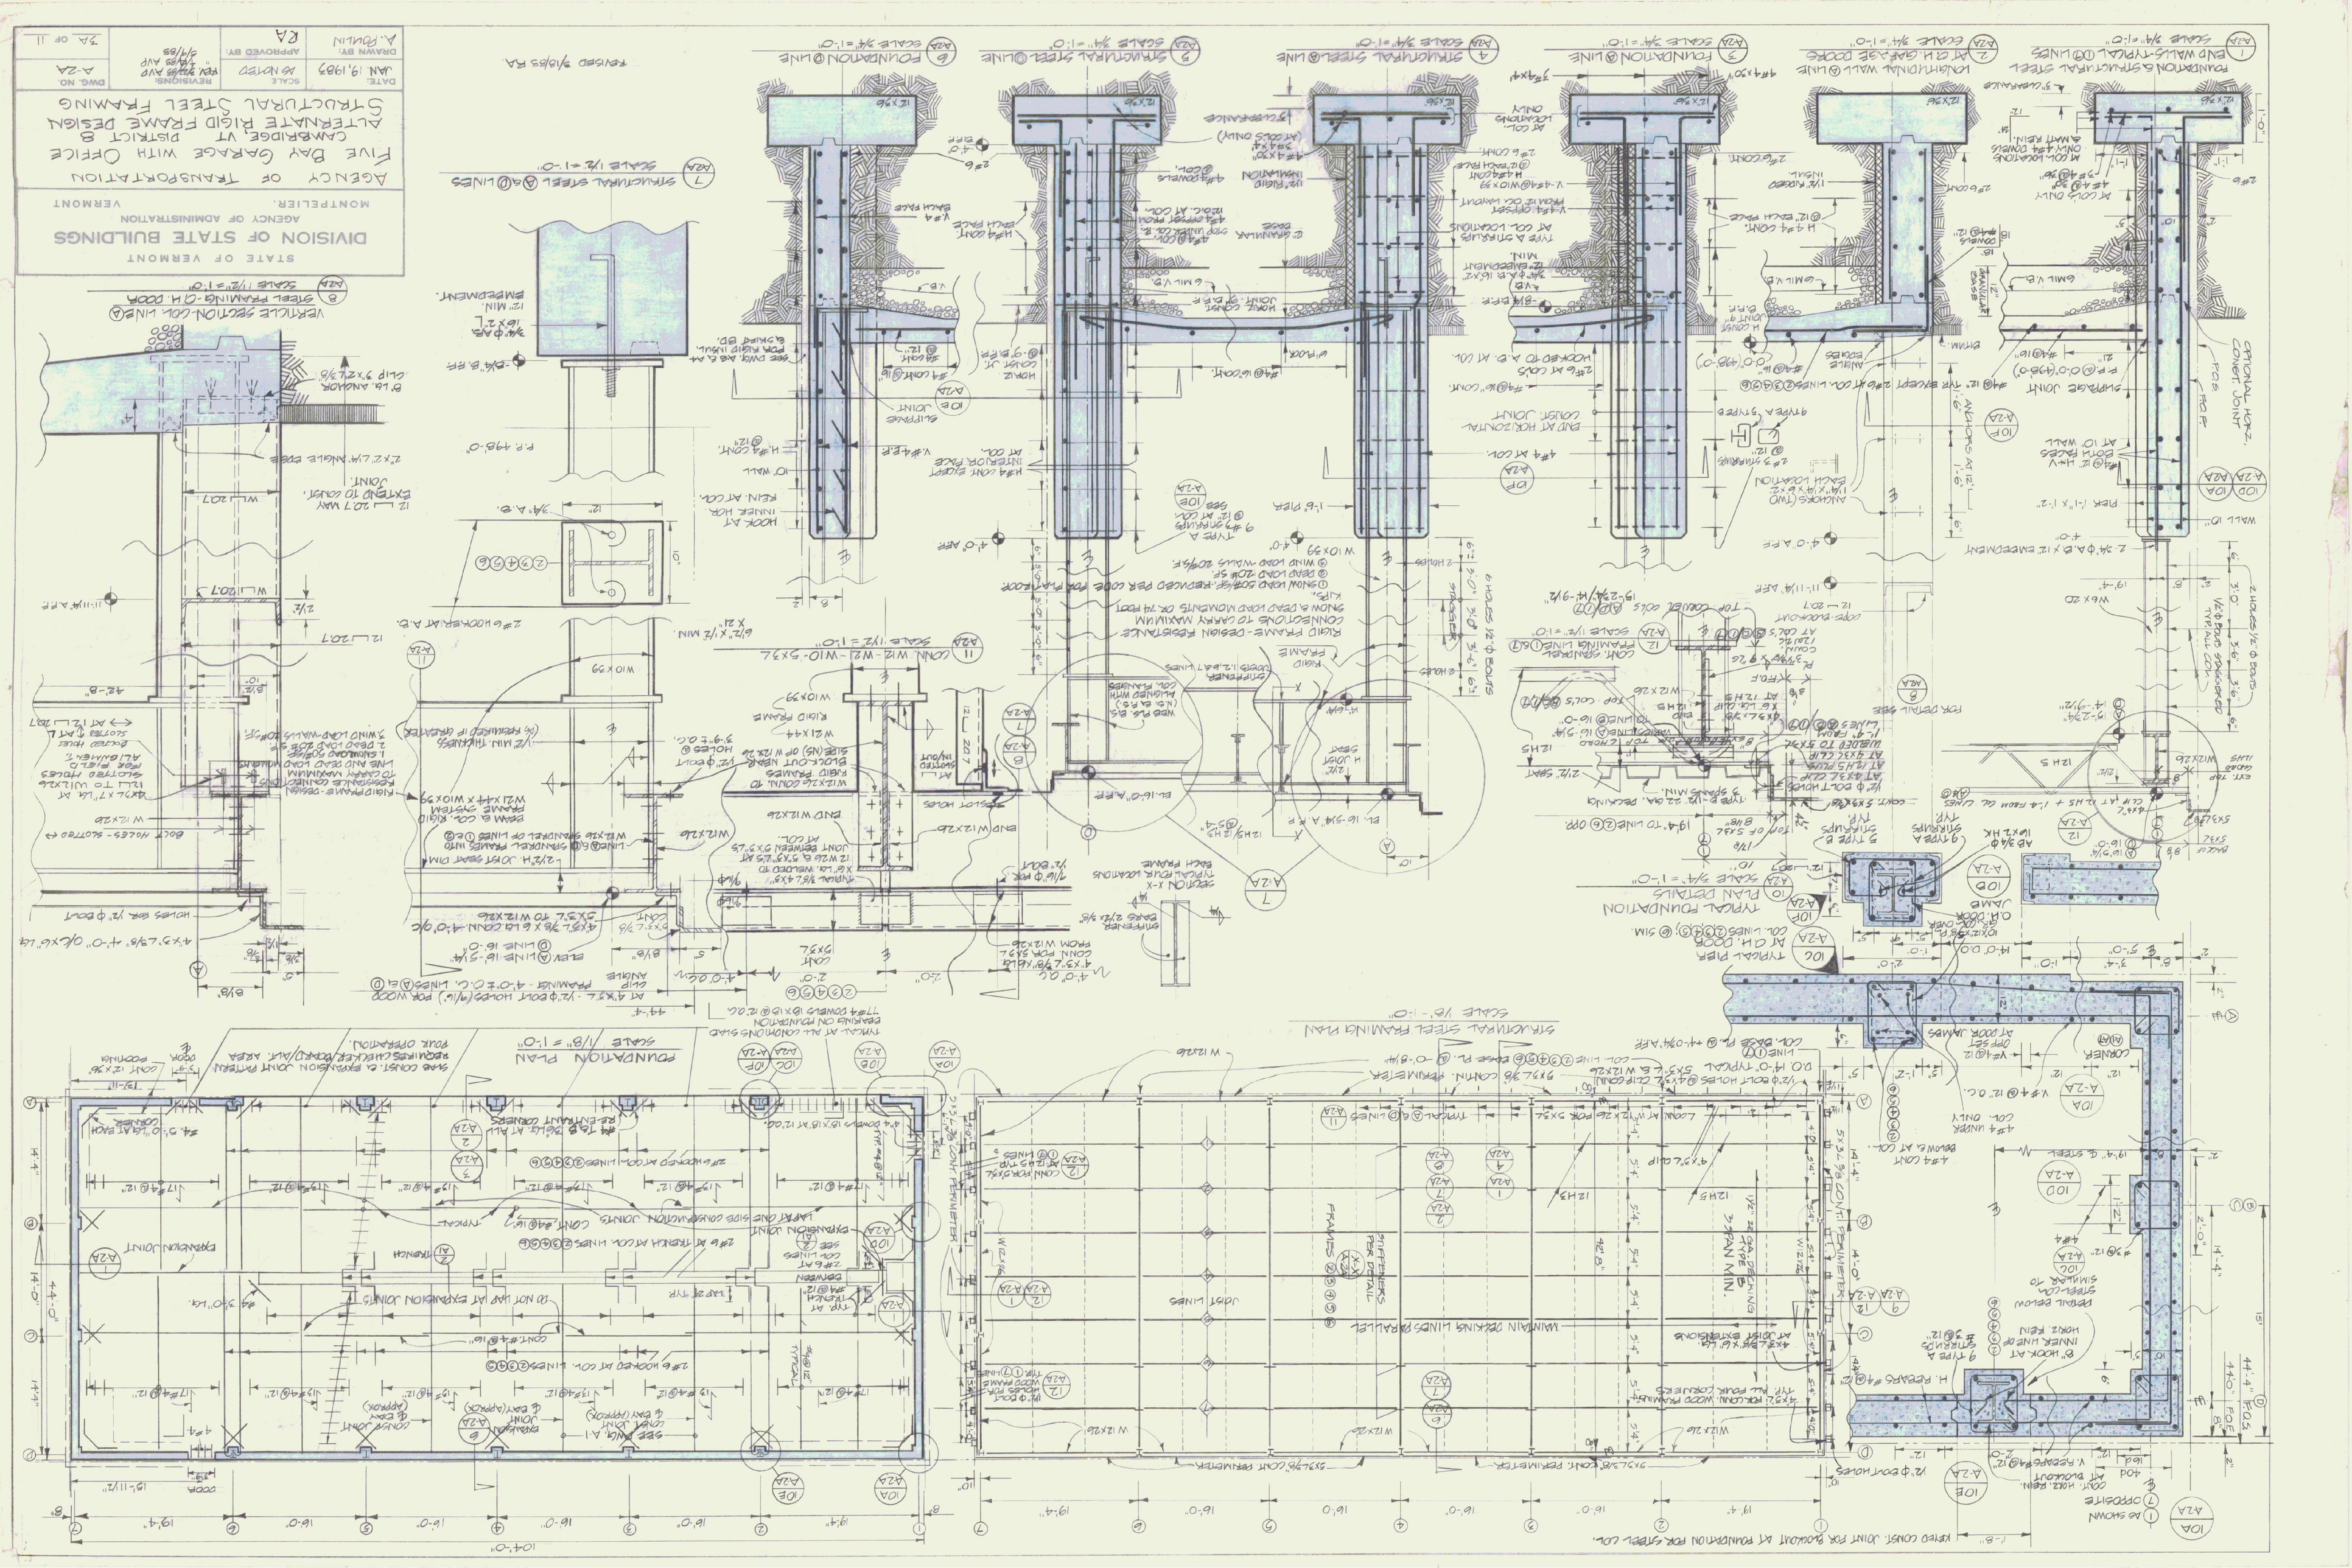
REVISED 4/19/93 RA