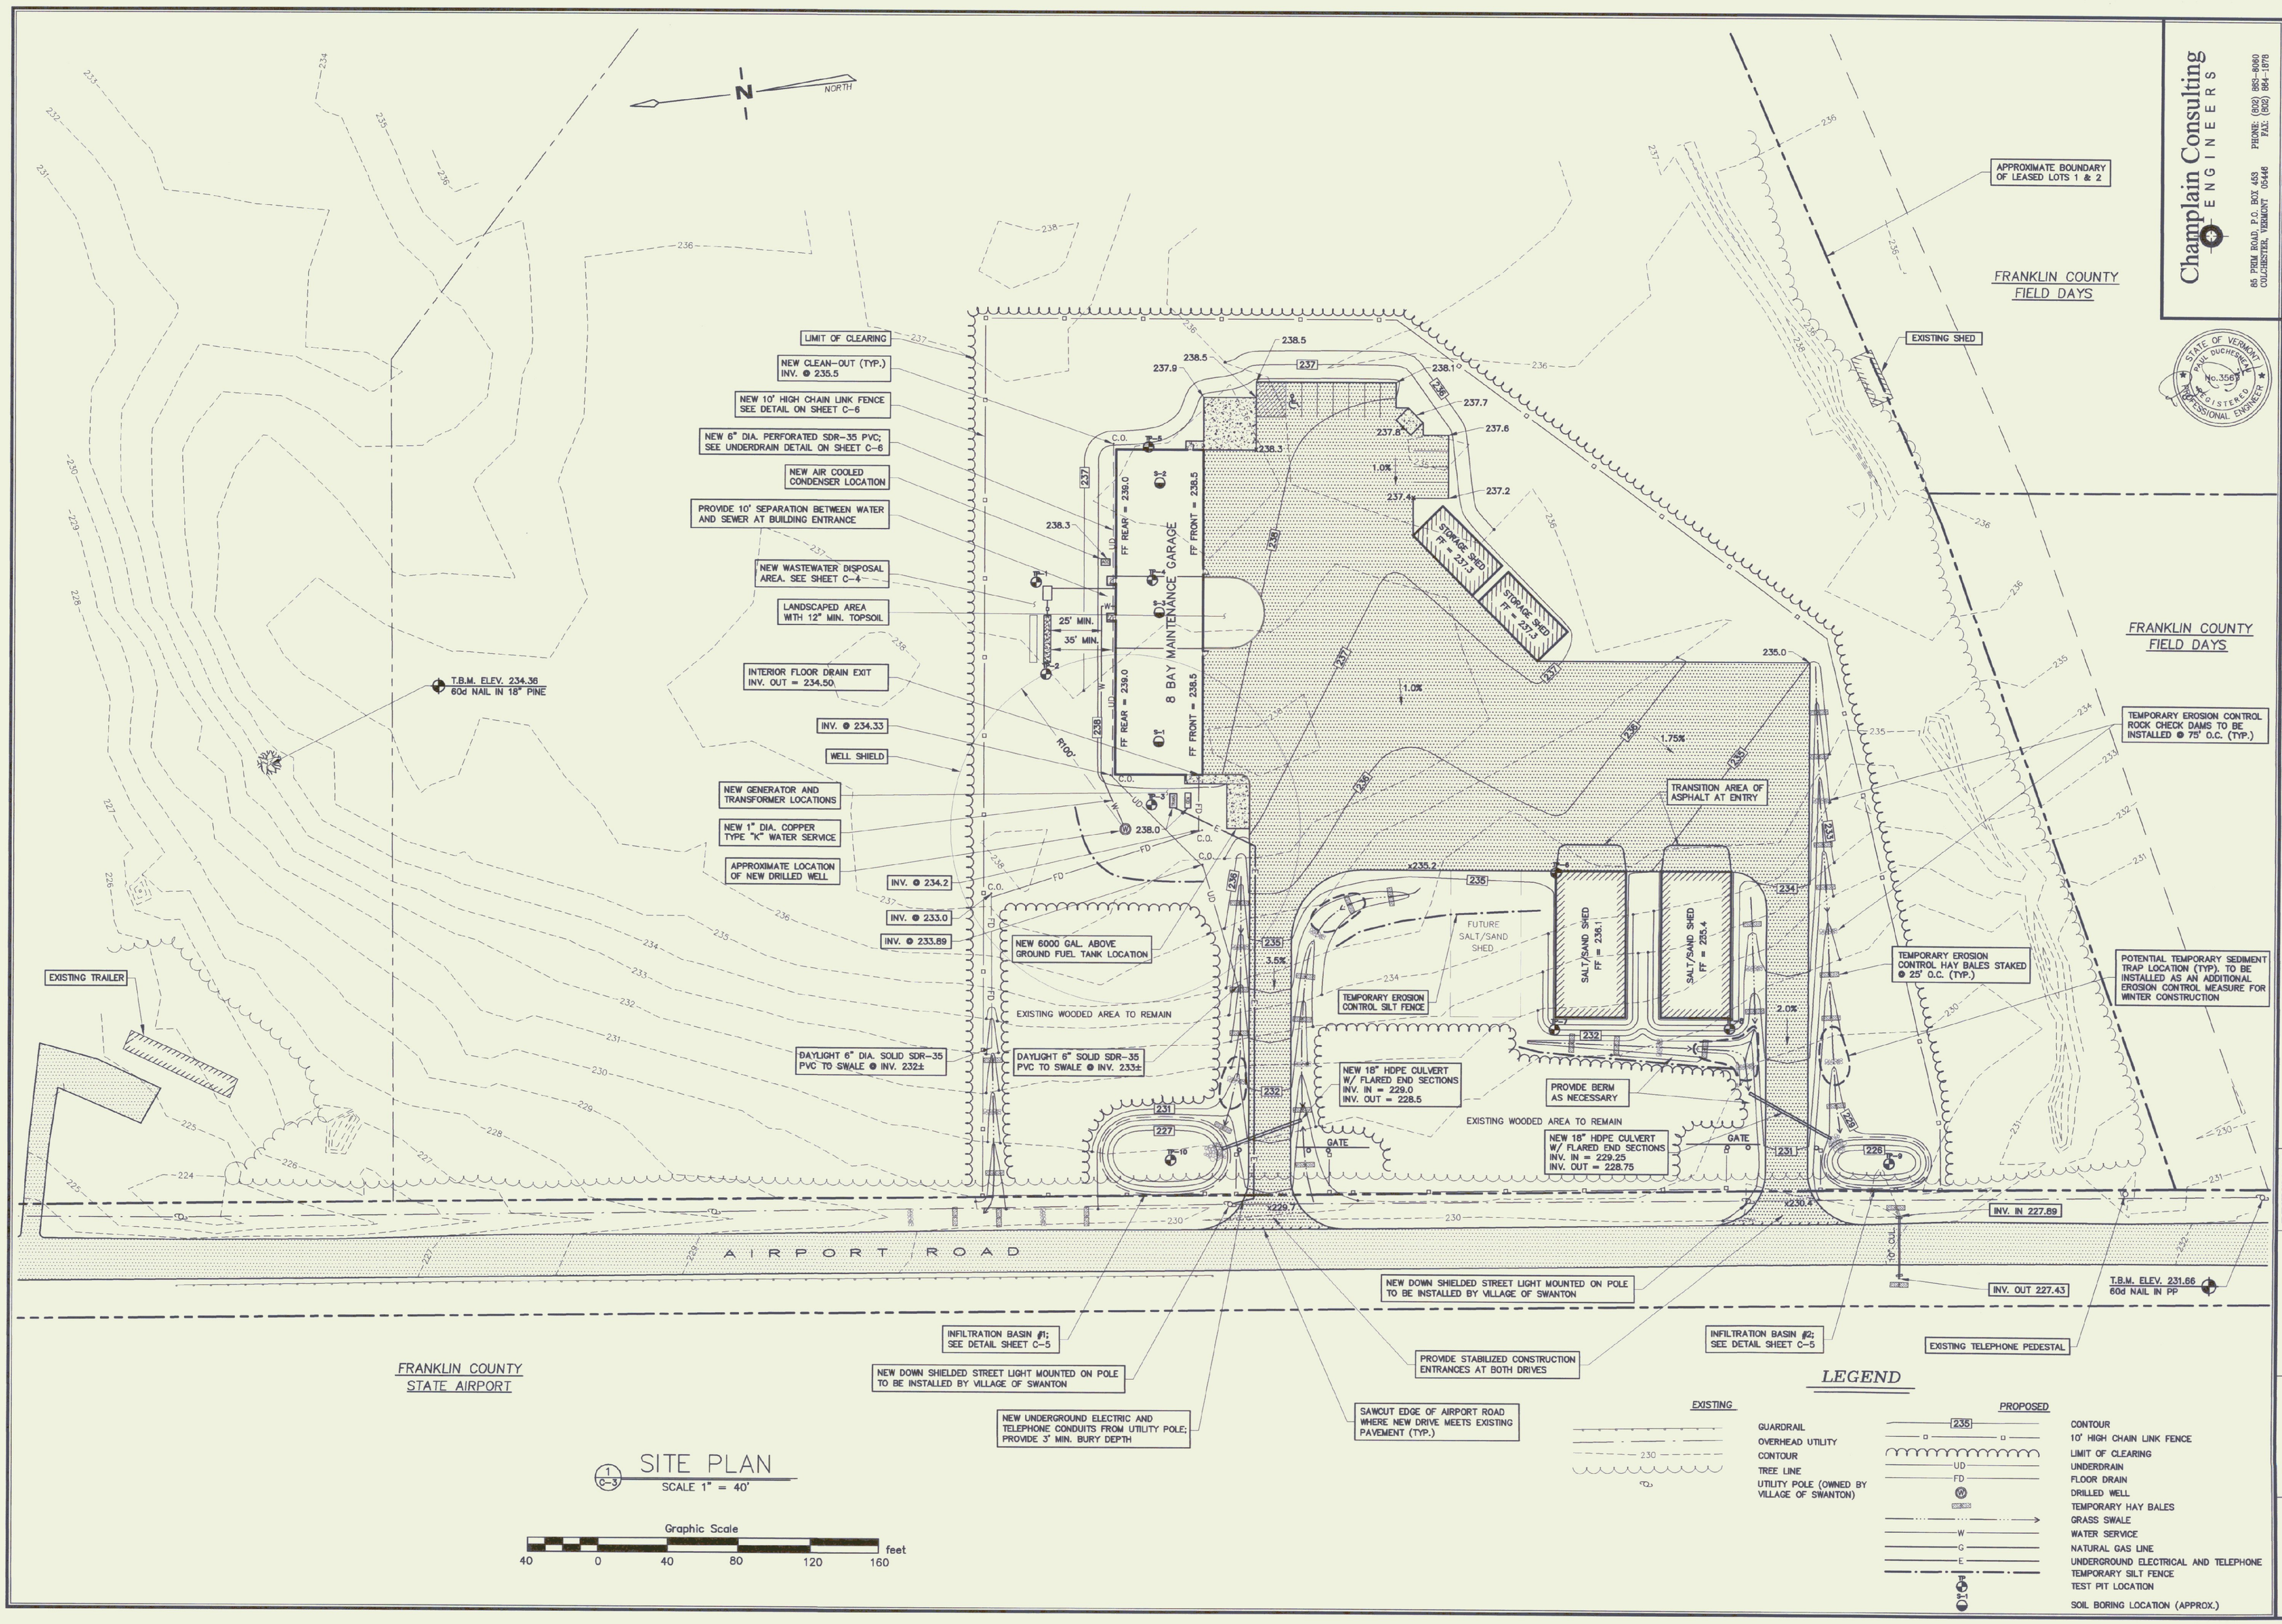

1 SITE PLAN
C-3
SCALE 1" = 40'

Champlain Consulting ENGINEERS
85 PRIM ROAD, P.O. BOX 455
COLCHESTER, VERMONT 05446
PHONE: (802) 865-9080
FAX: (802) 864-0878

D&W
D.O.R.E. AND WHITTIER, INC.
Architects • Project Managers
1796 WILLISTON RD. STE.5
S. BURLINGTON, VT 05403
Phone: (802) 863-4428
Fax: (802) 863-6925
1400 HANCOCK STREET
QUINCY, MA 02169
Phone: (617) 471-2897
Fax: (617) 471-2316

STATE OF VERMONT
PAUL DUCHESNEAU
No. 3567
REGISTERED PROFESSIONAL ENGINEER

B+G+S

STATE OF VERMONT
DEPARTMENT OF BUILDINGS AND GENERAL SERVICES
AGENCY OF ADMINISTRATION
MONTPELIER, VERMONT

AGENCY OF TRANSPORTATION
HIGHGATE MAINTENANCE FACILITY
HIGHGATE VERMONT

REVISIONS

SCALE: 1" = 40'
DATE: 09/24/01
DRAWN BY: CCE
APPR. BY: PD

HIGHGATE
MAINTENANCE GARAGE
GRADING AND UTILITY PLAN

C-3

4 OF 37

C:\1\RE File:N:\esk\proj\2021\2021-C3.dwg Plotted:09-09-2012340