LEGEND

- EXISTING CONTOUR
- APPROXIMATE PROPERTY LINE
- OE — OVERHEAD ELECTRIC
- ST — STORM DRAINAGE LINE
- POWER POLE
- CATCH BASIN
- LIGHT POLE
- CONIFEROUS TREE
- FENCE
- DRAINAGE SWALE
- EXISTING PAVEMENT
- EXISTING GRAVEL

GRAPHIC SCALE

30 0 15 30 60 120

(IN FEET)
1 inch = 30 ft.

NOTES:

1. Property lines were obtained from a plan provided by AOT and are approximate only.
2. Field topography was completed on January 29, 2003. Exact locations of edges of pavement and culvert and catch basin inverts will need to be field verified as required for construction. Culvert locations/sizes were obtained from previous worksheets prepared by others.
3. Underground utilities shown hereon are based on utility evidence visible at ground surface and are subject to field verification by excavation. Utilities shown do not purport to constitute or represent all utilities located upon or adjacent to the surveyed premises. All discrepancies shall be reported to the Engineer. The Contractor shall contact Dig Safe (800-225-4977) prior to any construction.

SITE ENGINEER:

CIVIL ENGINEERING ASSOCIATES, INC.
P.O. BOX 485 SHELBURNE, VT 05482
802-985-2323 FAX: 802-985-2271 web: www.cea-vt.com

COPYRIGHT © 2002 - ALL RIGHTS RESERVED

DRAWN
PJM
CHECKED
BCE
APPROVED
BCE

OWNER:

STATE OF VERMONT
DEPARTMENT OF BUILDINGS AND GENERAL SERVICES
MONTPELIER, VERMONT

PROJECT:

DERBY SALT and STORAGE SHEDS

US ROUTE 5
DERBY, VERMONT

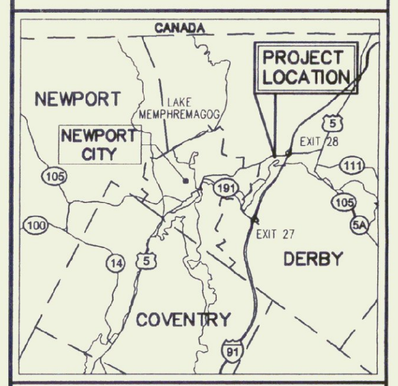

LOCATION MAP
1" = ±2 MILES

DATE	CHECKED	REVISION
4/29/03	BCE	REV EDGE OF PAVEMENT/ADDED PAVED GUTTER/GEN. REVISIONS.

EXISTING CONDITIONS PLAN

DATE
MARCH, 2003
SCALE
1" = 30'
PROJ. NO.
03112

DRAWING NUMBER
C2

P:\AutoCAD\Projects\2003\03112\03112-Derby.dwg Wed Apr 30 14:02:39 2003 PETER