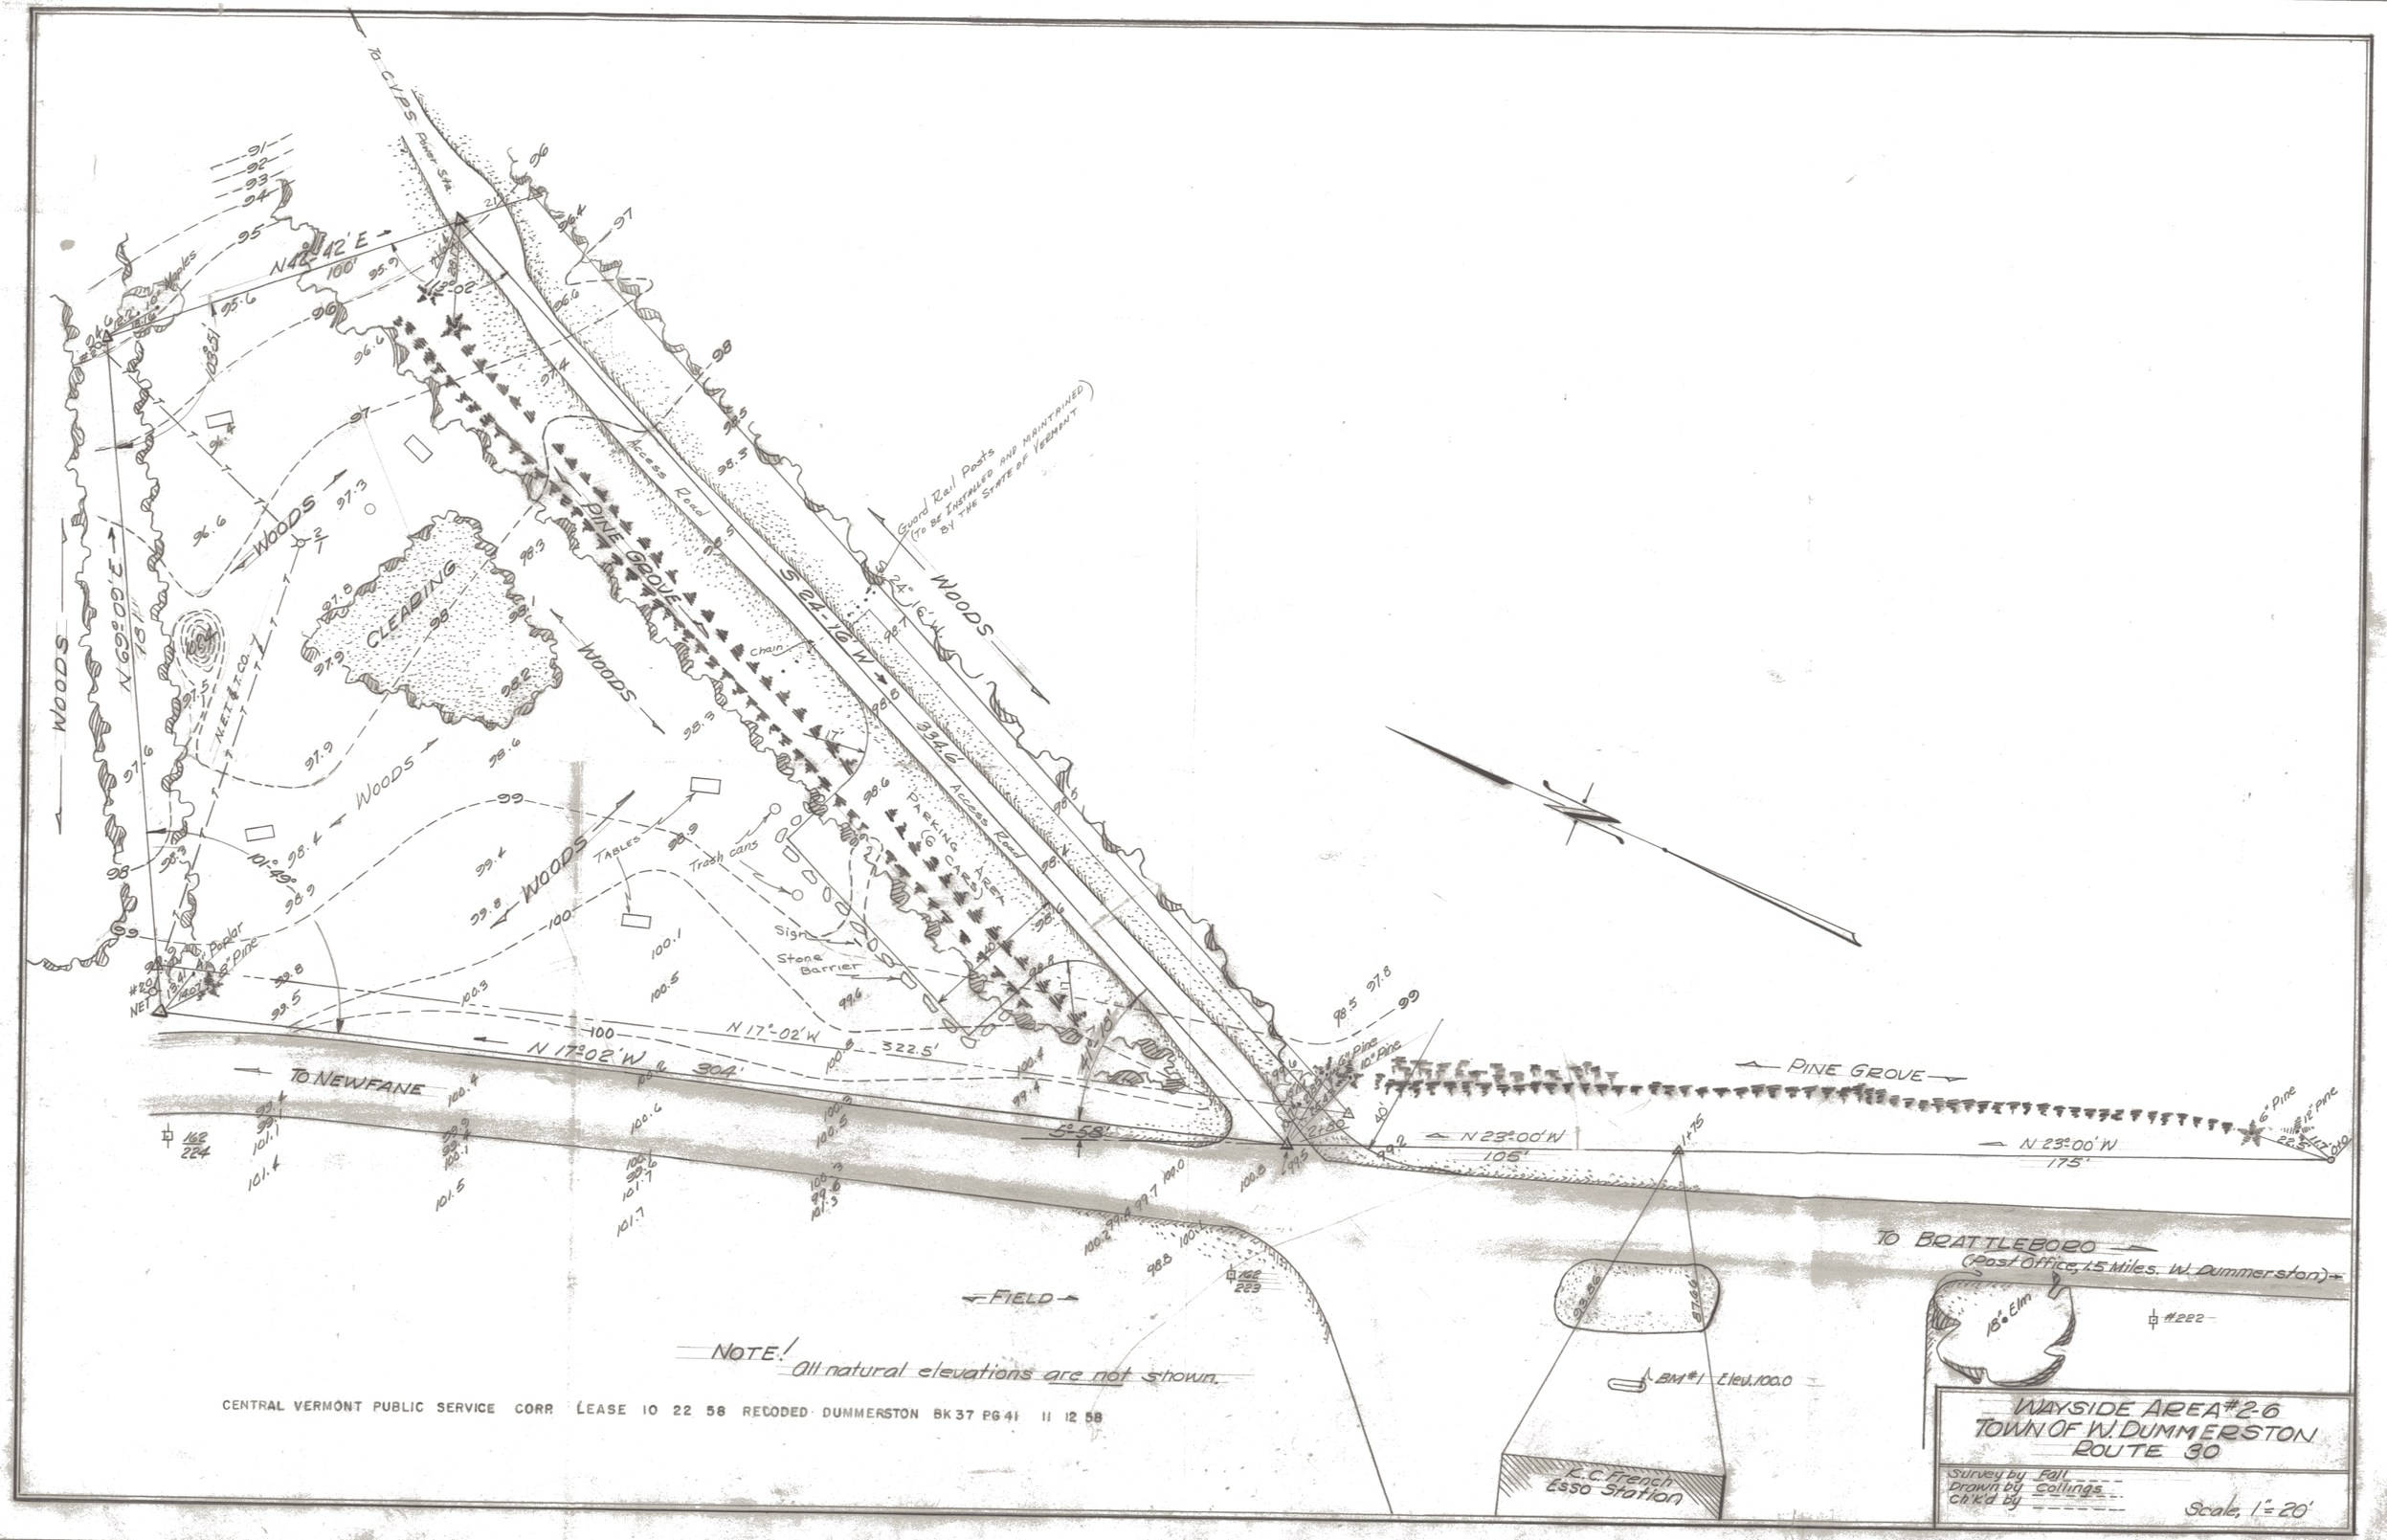
To C.V.P.S. Power Sta.
N 44° 42' E
100'
N 69° 00' E
181'
WOODS
CLEARING
Access Road
PINE GROVE
S 24-18 W
334.6'
Chain
Guard Rail Posts (To be Installed and Maintained by the State of Vermont)
PARKING & CAMPING AREA
Tables
Trash cans
Sign
Stone Barrier
N 17°-02' W
322.5'
N 17°02' W
304'
TO NEWFANE
FIELD
PINE GROVE
N 23°00' W
108'
N 23°00' W
175'
TO BRATTLEBORO
(Post Office, 1.5 Miles. W. Dummerston)
18" Elm
#222
BM #1 Elev. 100.0
L.C. French Esso Station
#20 NET
Poplar
6" Pine
10" Pine
162 224
162 223
NOTE! All natural elevations are not shown.
CENTRAL VERMONT PUBLIC SERVICE CORP LEASE 10 22 58 RECORDED DUMMERSTON BK 37 PG 41 11 12 58
WAYSIDE AREA #2-6
TOWN OF W. DUMMERSTON
ROUTE 30
Survey by Fall
Drawn by Collings
Ch'k'd by
Scale, 1" = 20'
DRAWER 11