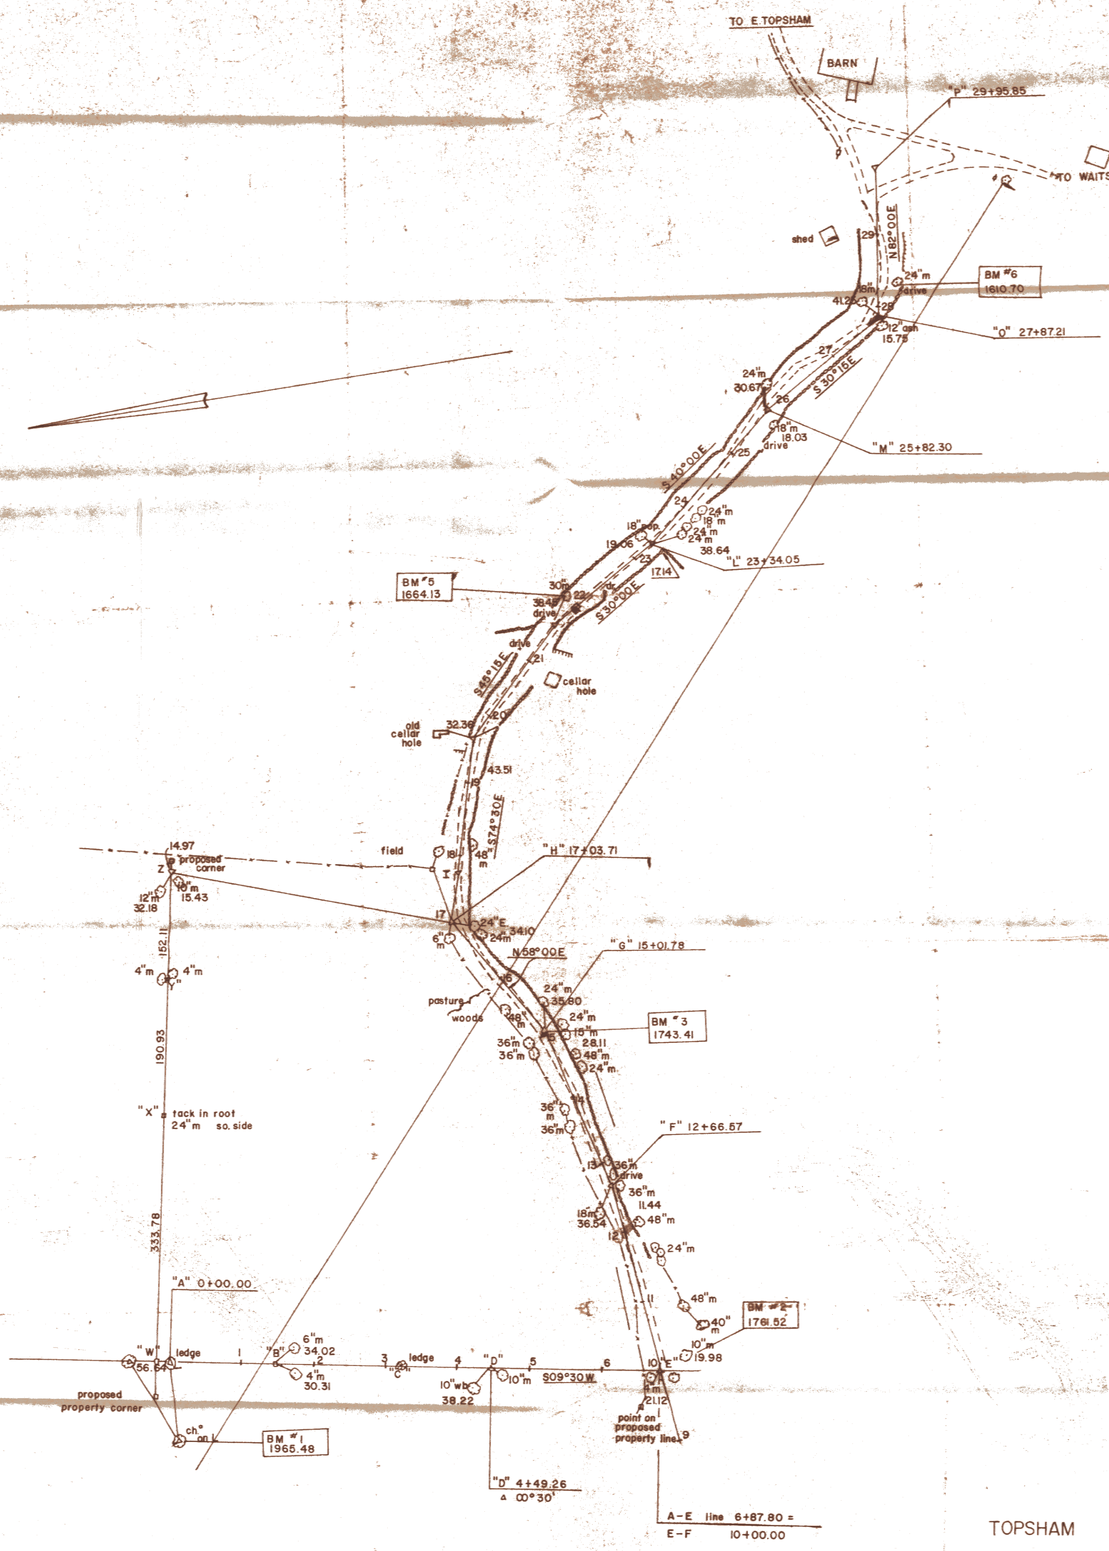

"A" TO "E" Proposed location supply line

TOPSHAM

Pierson Hill

Micro-wave relay station survey

by L. ~~Gerison~~ Carlson

5/58