


P.L. 325+11.85 Ahead

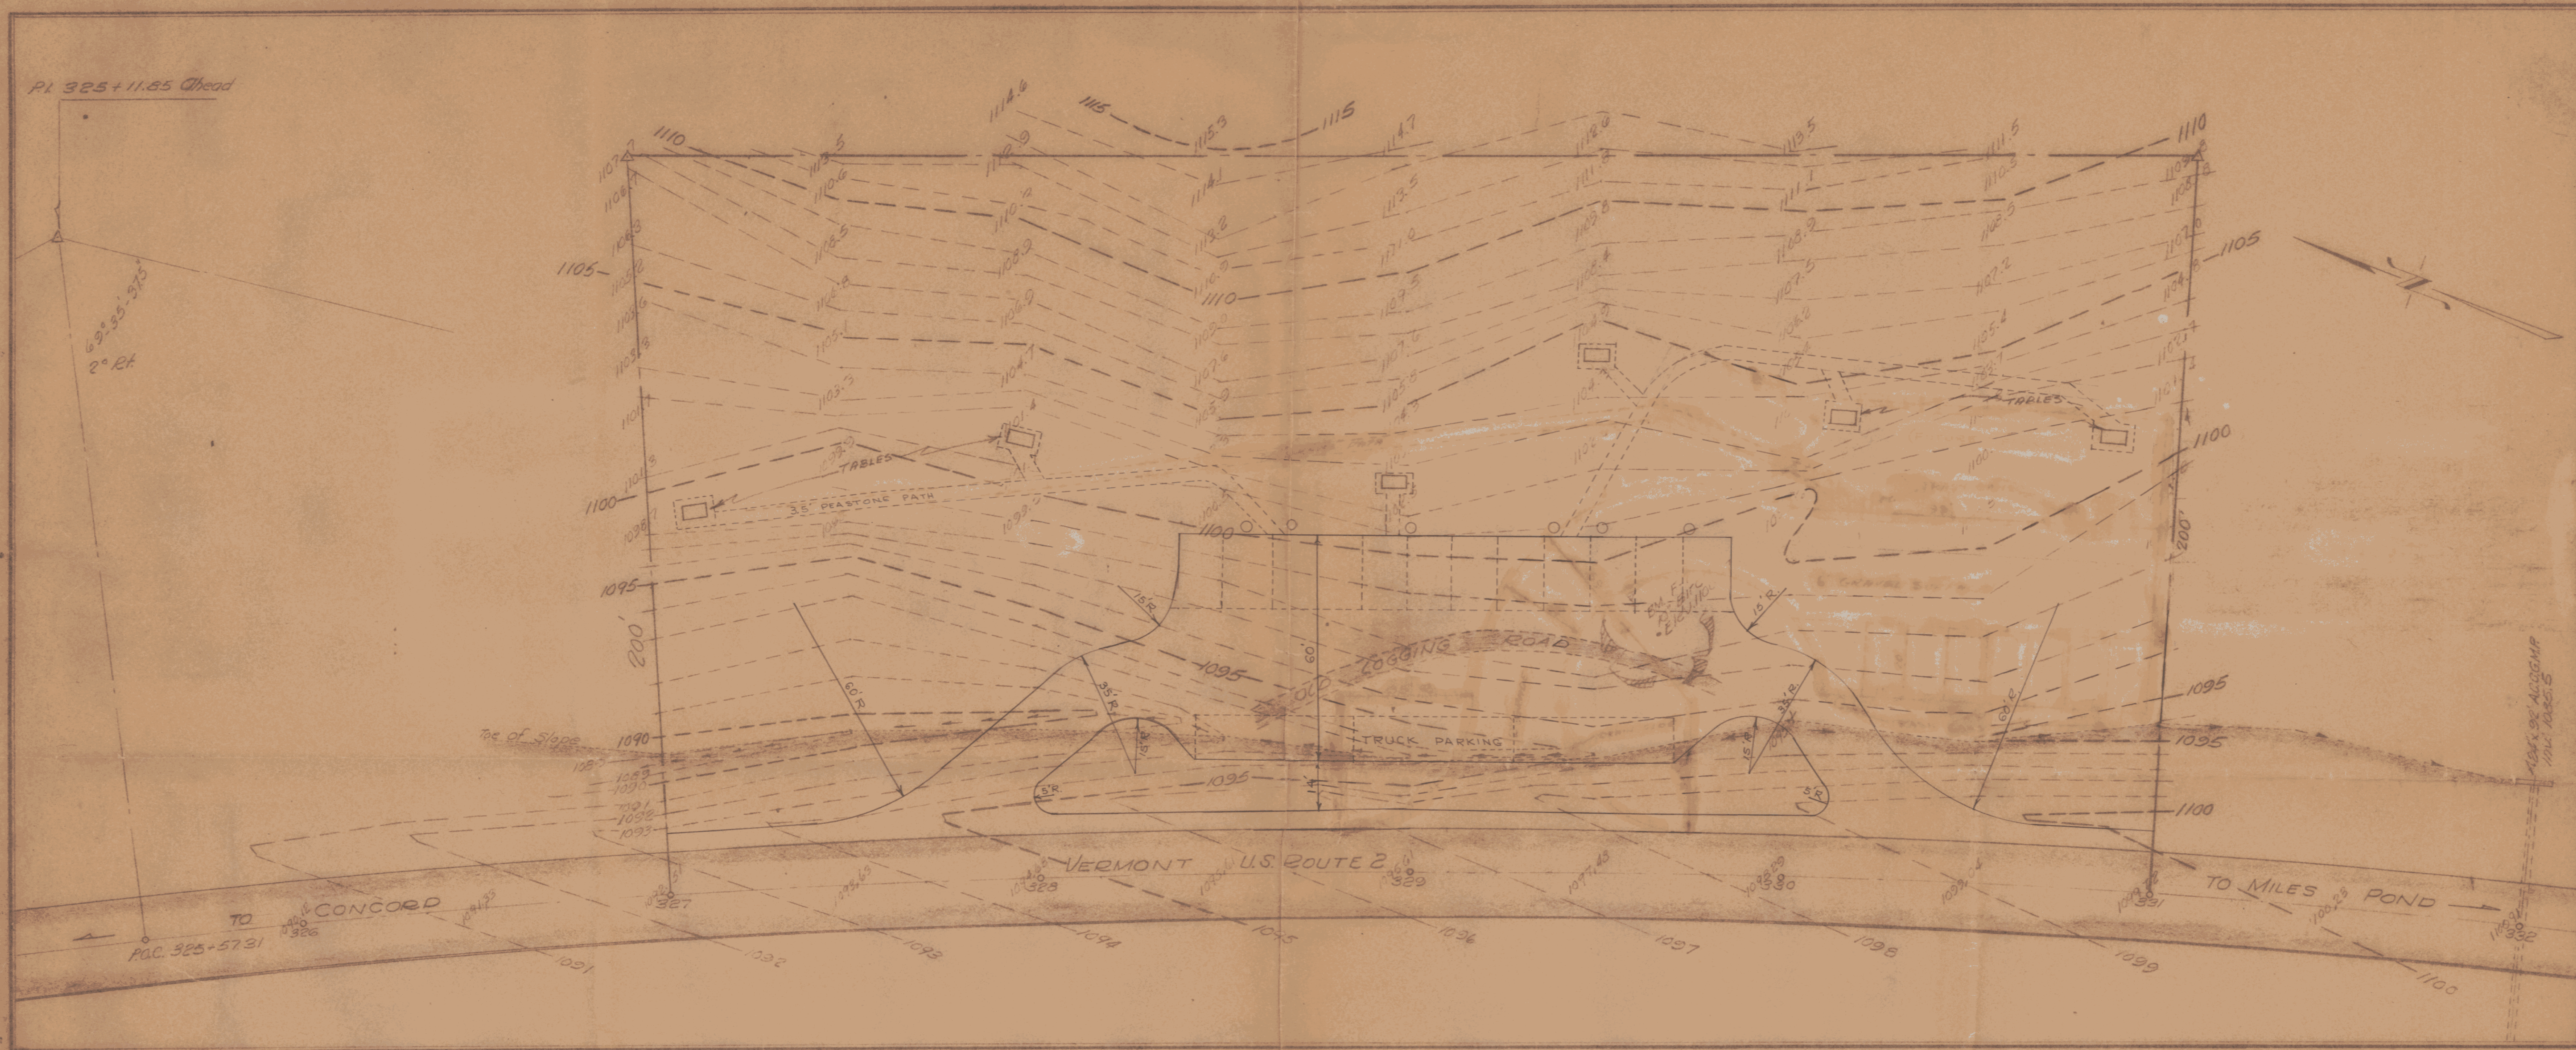

STATE OF VERMONT DEPARTMENT OF HIGHWAYS MONTPELIER, VERMONT LANDSCAPE DIVISION			
WAYSIDE REST AREA CONCORD F028-4(D) US			
DESIGNED BY W.J.G.	DRAWN BY Collings	SCALE 1" = 20'	JAN. 1964
SUBMITTED BY Richard L. Goodhue		APPROVED BY	