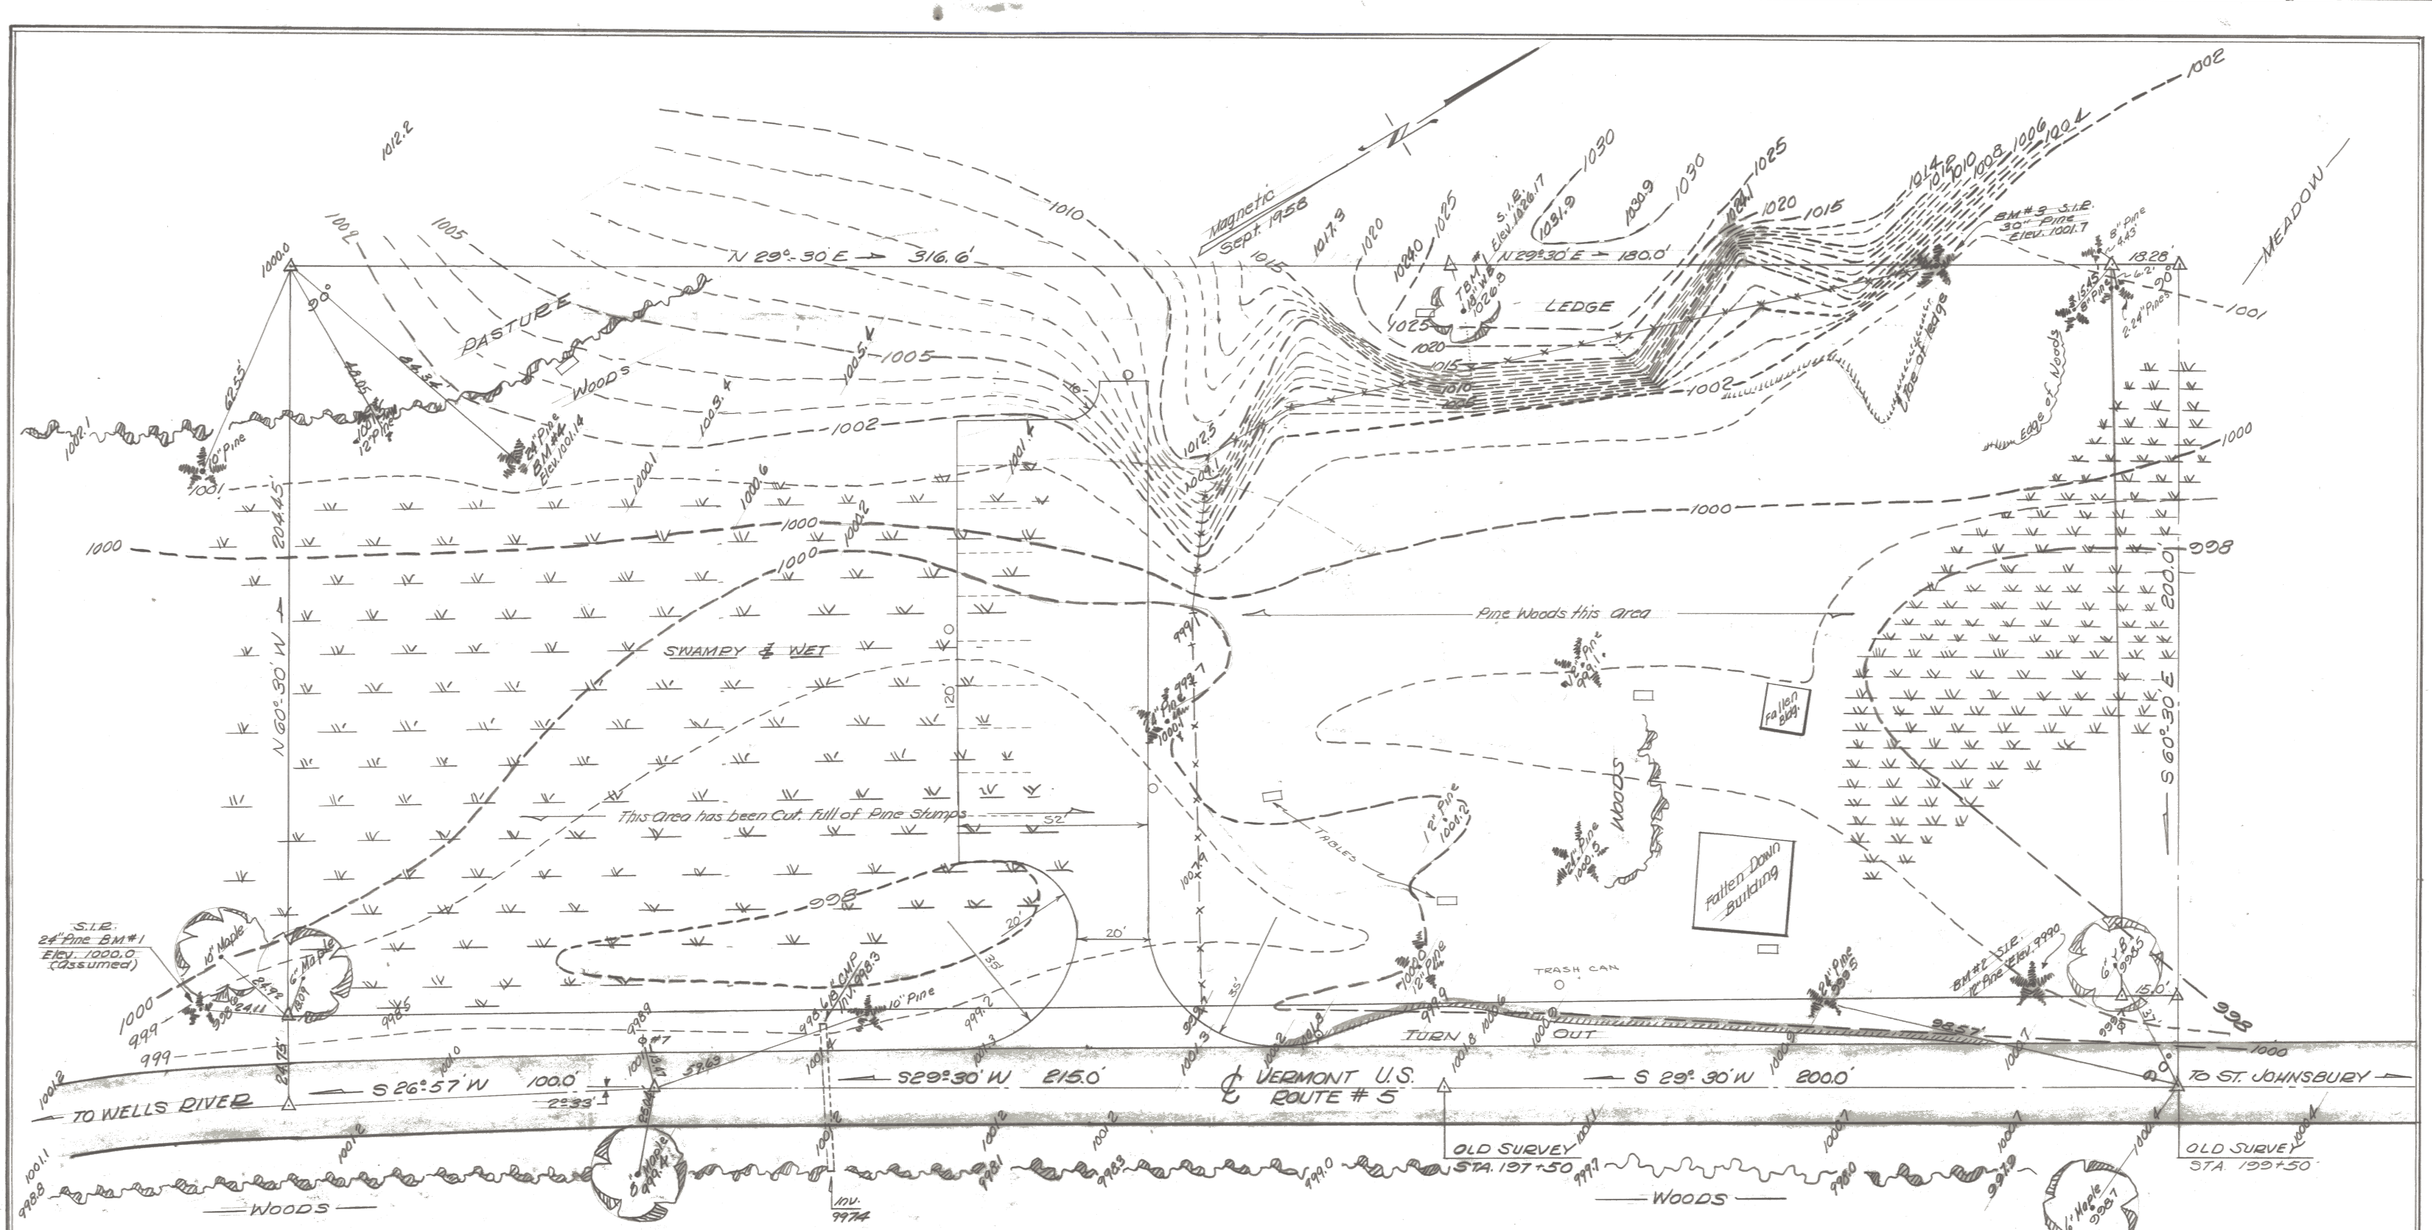

HAZEN I & EVELYN STEBBINS W.D. 10 10 58 RECORDED RYEGATE BK24 PG467 10 15 58

WAYSIDE AREA #7-9
TOWN OF RYEGATE
VERMONT, U.S. RT. 5

Survey by Hogg
Drawn by Collings
Chkd by
Date Sept 1958. Scale, 1"=20