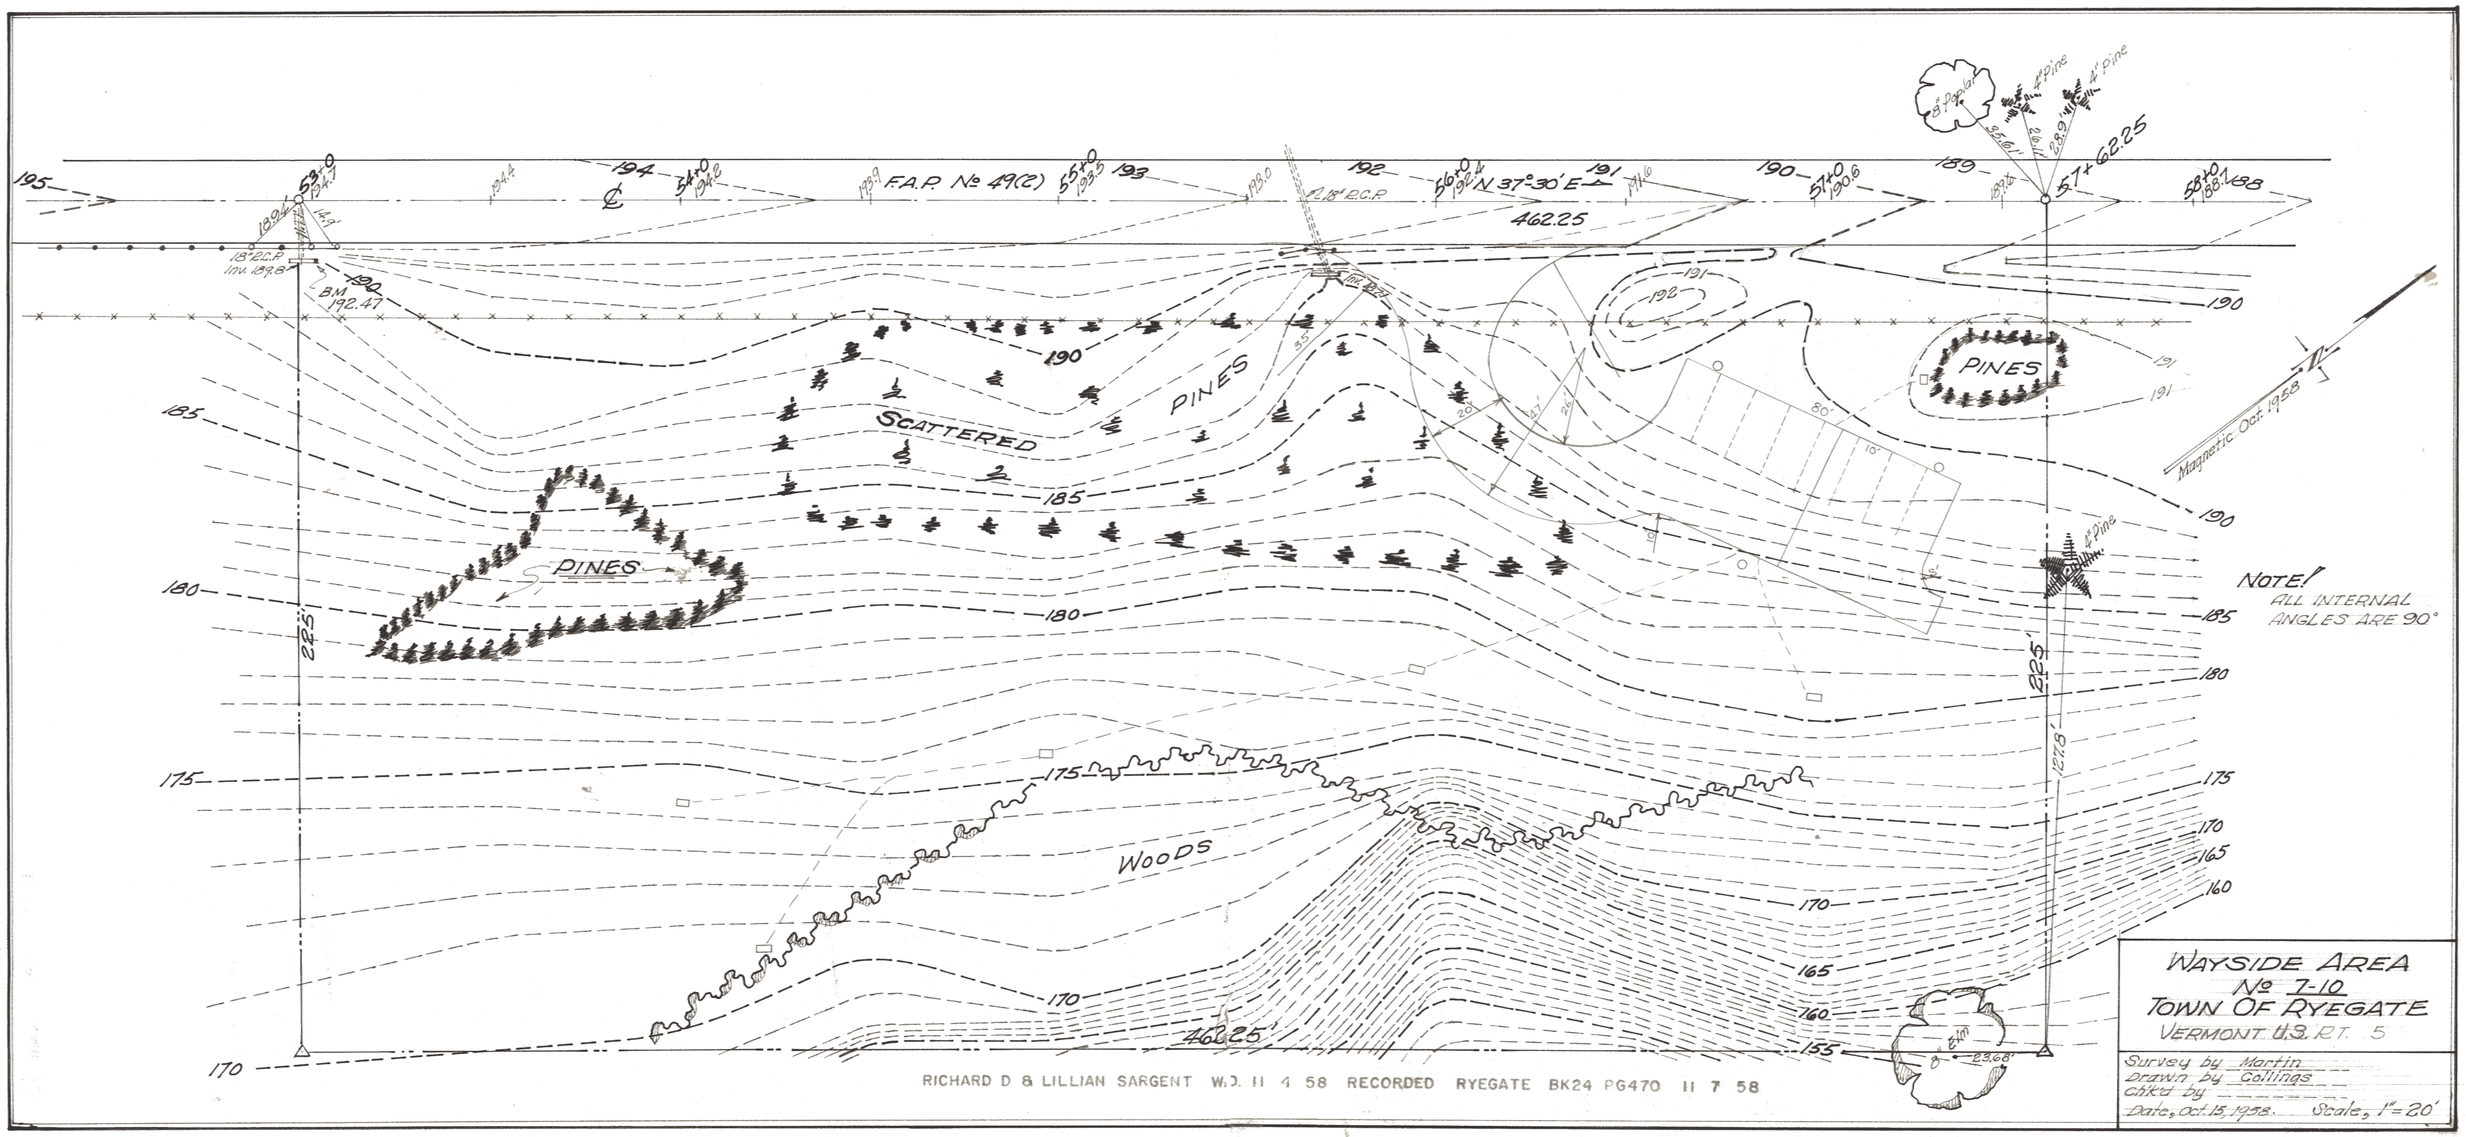

RICHARD D & LILLIAN SARGENT W.D. 11 4 58 RECORDED RYEGATE BK24 PG470 11 7 58