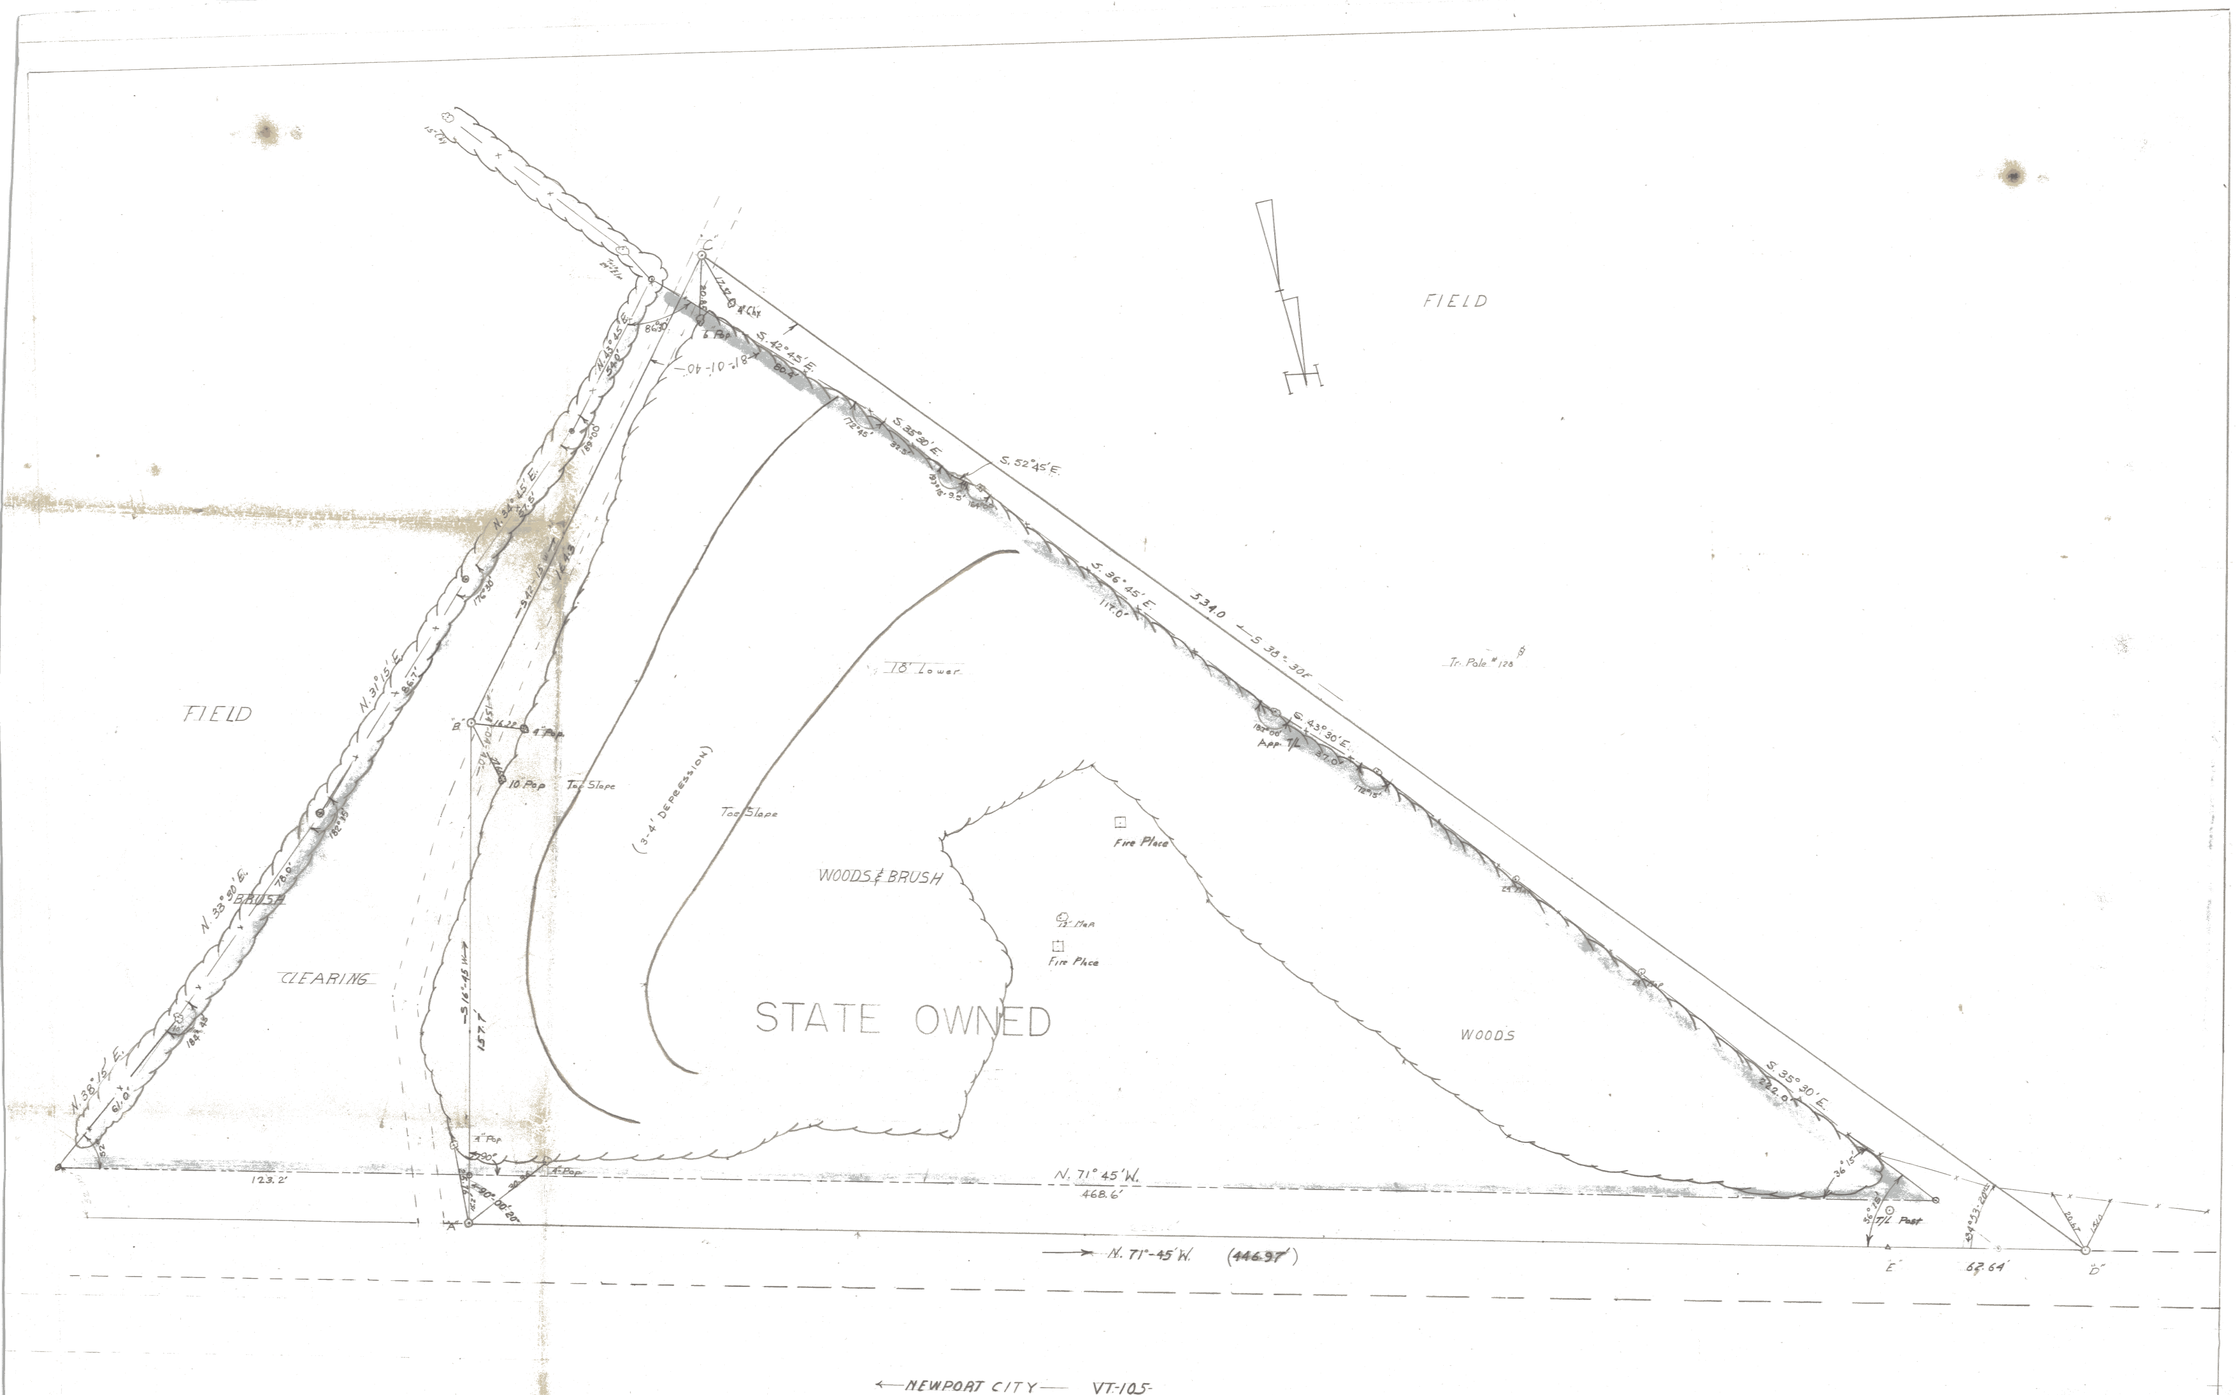

WAYSIDE REST AREA
SITE #12-2 RTE. VT-105
TOWN OF NEWPORT
Scale 1"-20' 24 March '58
Surveyed by Dept. of Highways