DISTRICT COMMISSIONER'S GARBAGE DISTRICT No. 8

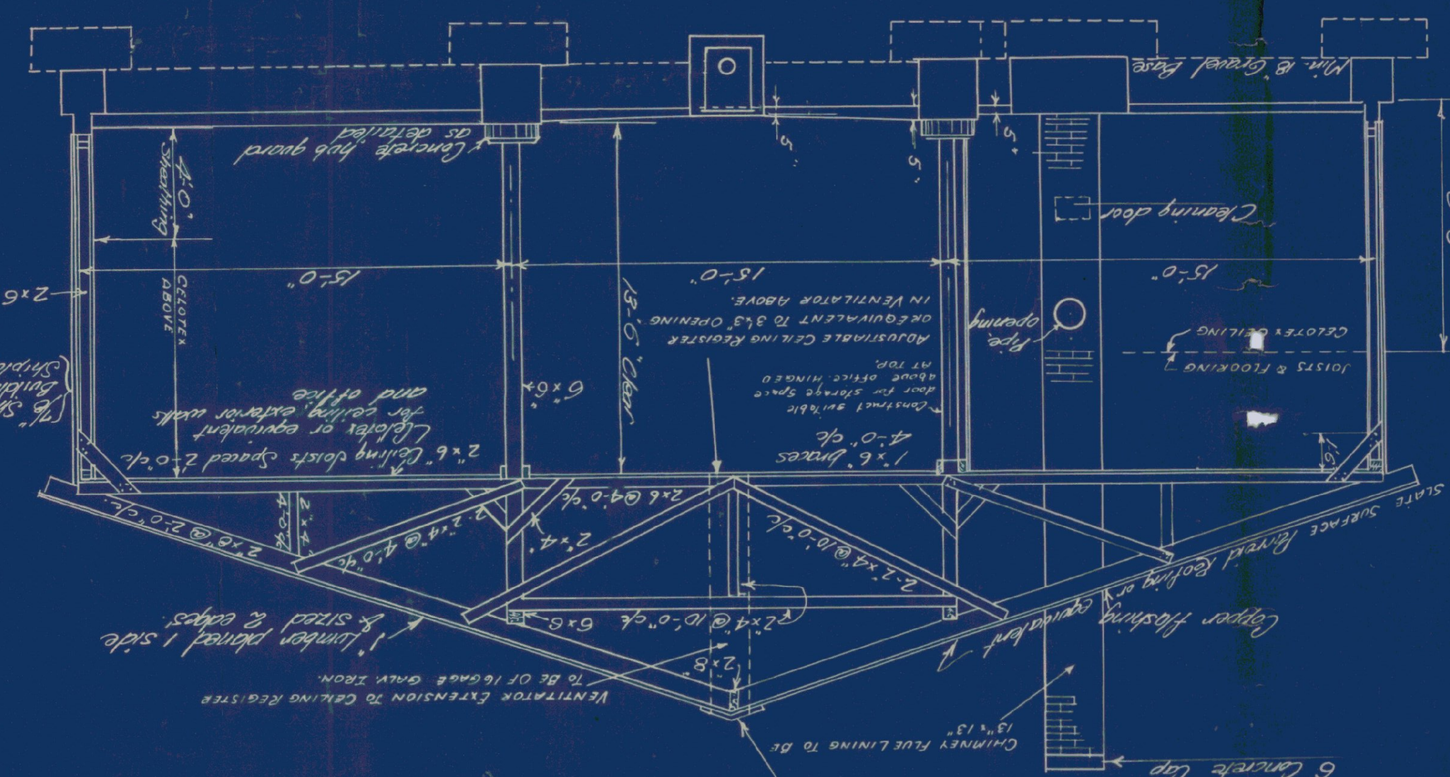

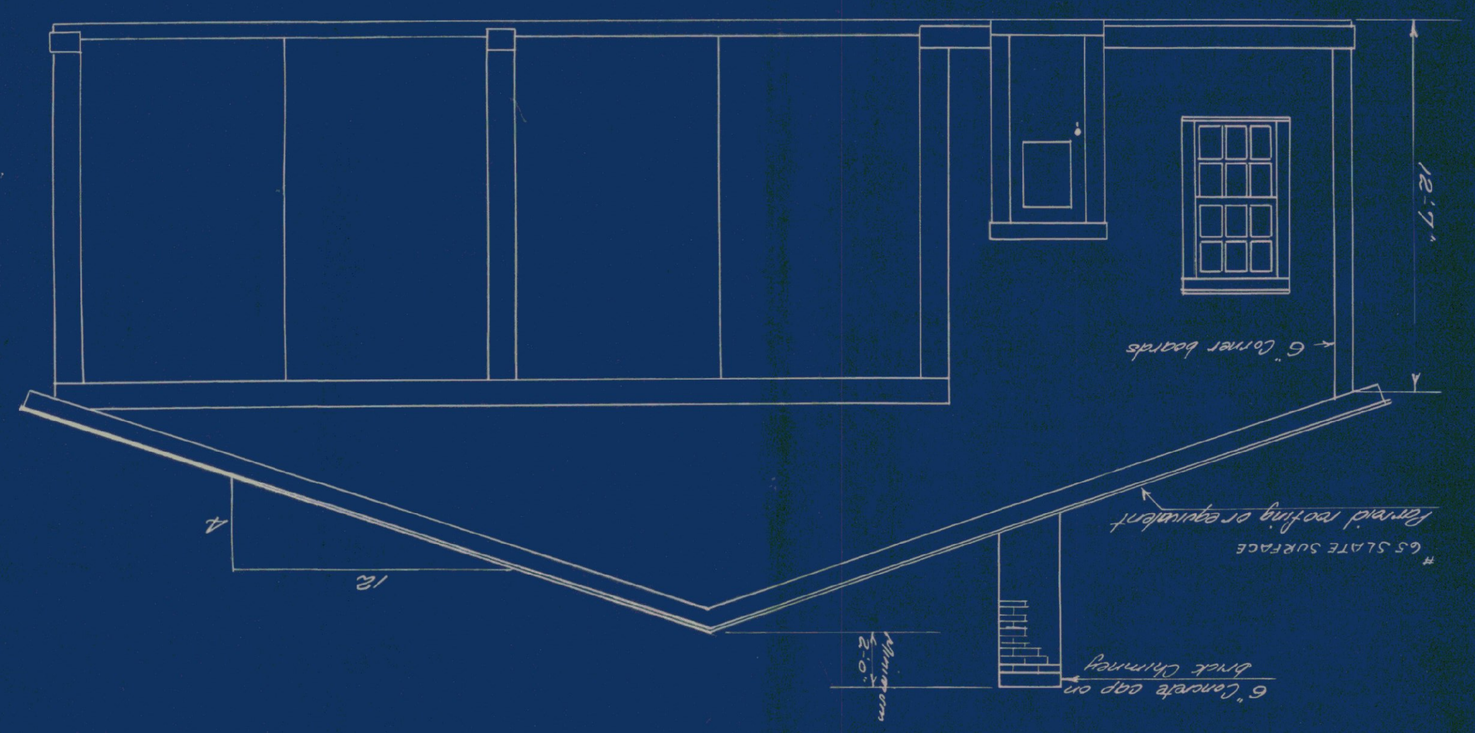

Estimated Quantities

Surveyed by	
Designed by	
Drawn by	A. Ekstrom
Traced by	A. Ekstrom
Checked by	
Series	No.

Aug. 24, 34
Aug. 27, 34
Filed

Sheet 3 of 3 Sheets