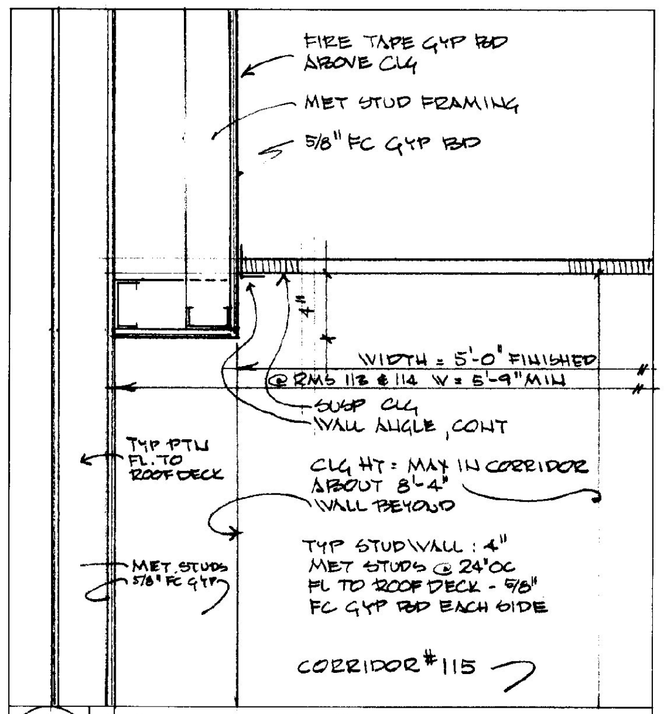

1 SOFFIT IN CORRIDOR
3" = 1'-0"

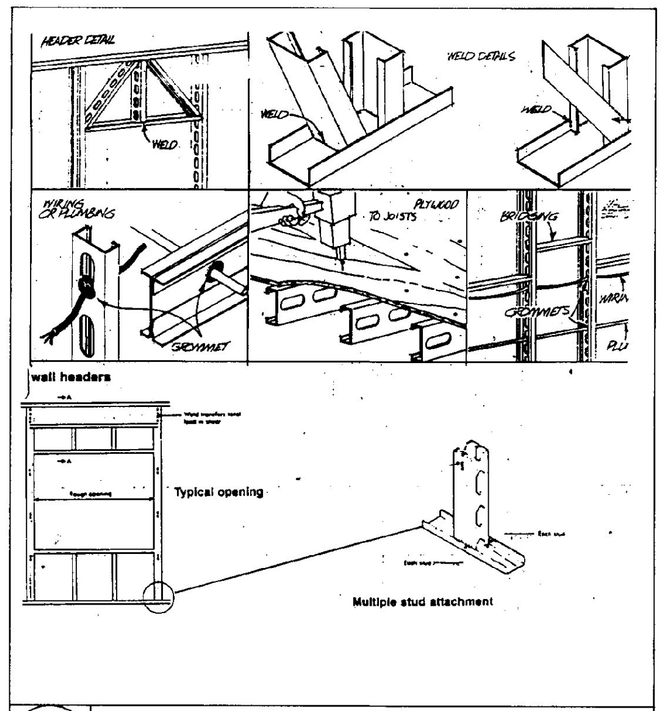

2 TYP DET. METAL STUD CONSTRUCTION

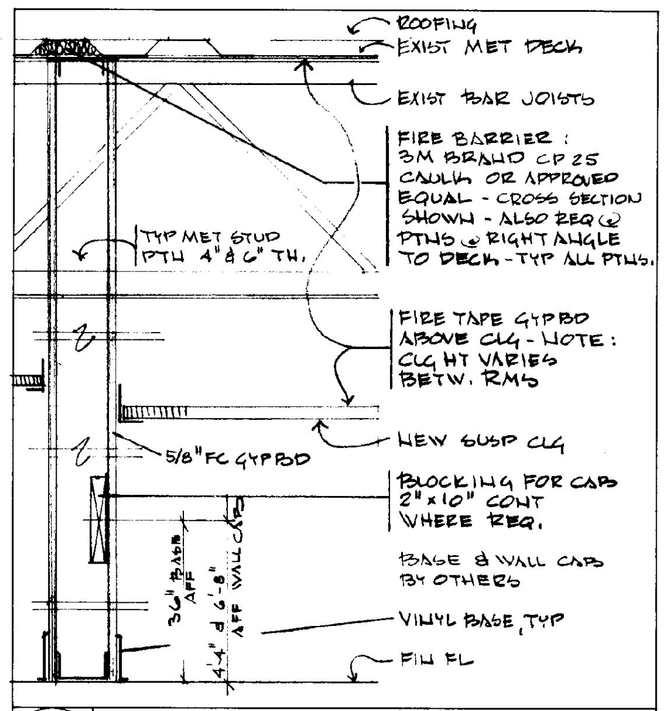

3 TYP INT. PTN - FULL HT (FLOOR TO MET DECK)
SCALE 1½" = 1'-0"

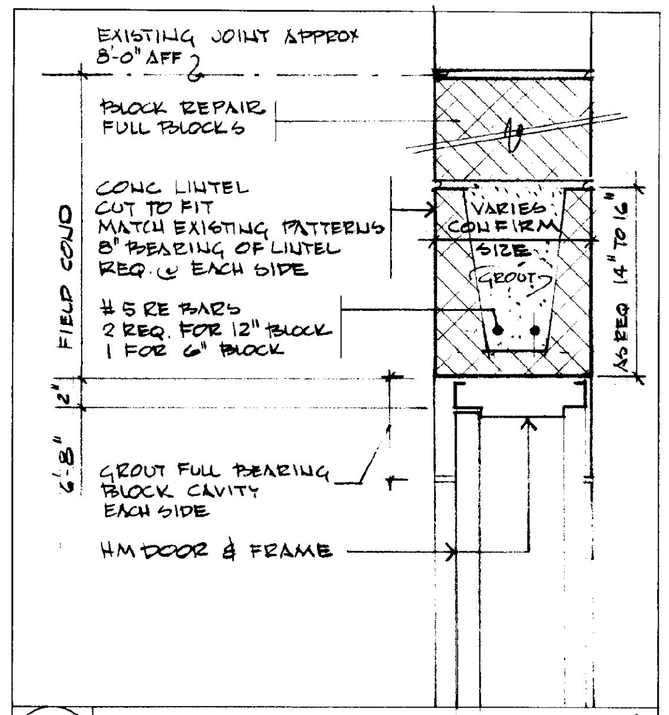

4 CONC BLK LINTEL, TYP (HEAD DET)
SCALE 1½" = 1'-0"

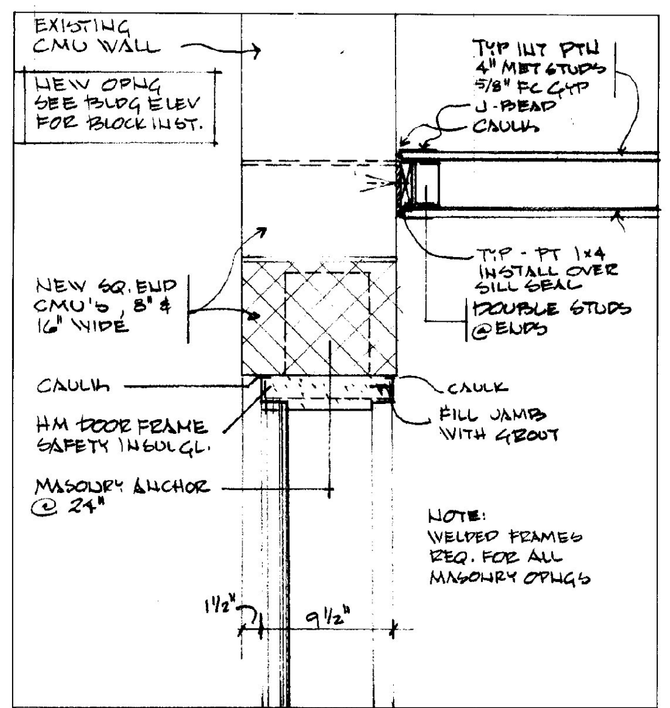

5 EXT DOOR - PLAN DET
SCALE 1½" = 1'-0"

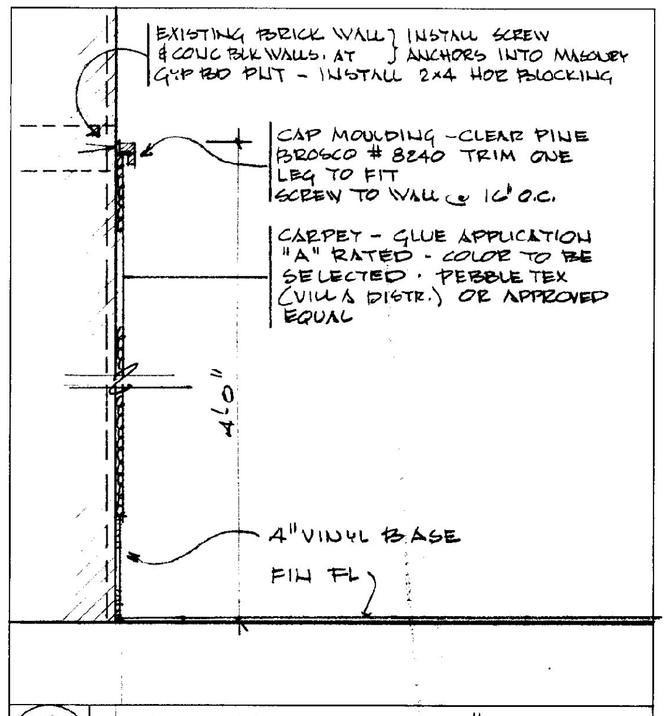

6 CARPET ON WALL DET. ROOM #107 ONLY
SCALE 3" = 1'-0"

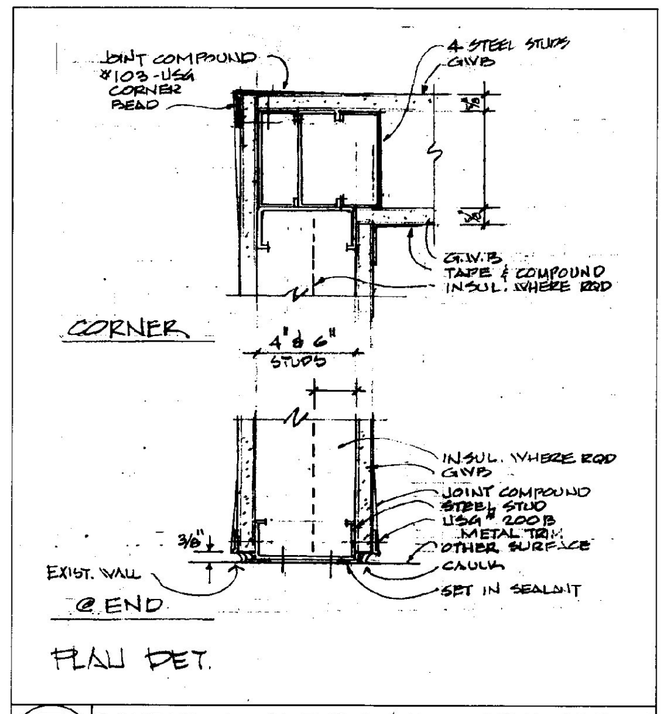

7 TYP DET - GYP BD WALL CONSTRUCTION
SCALE 3" = 1'-0"

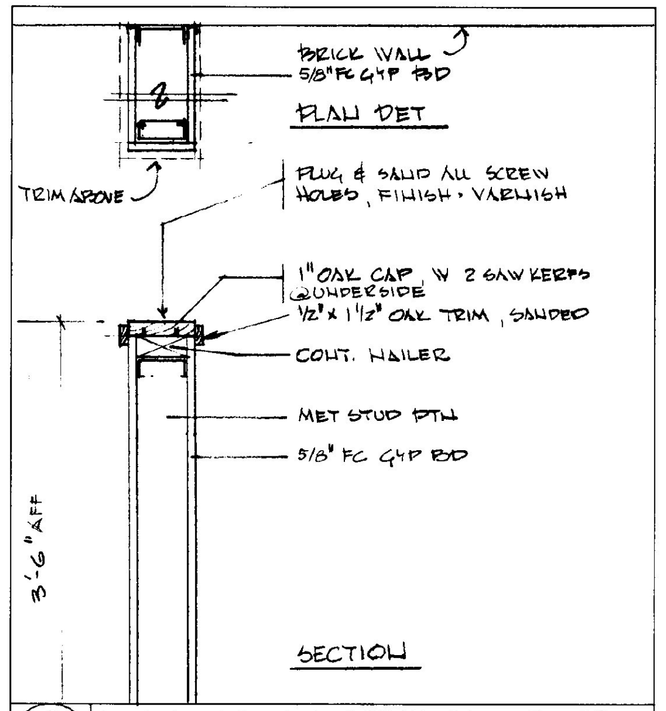

8 PTN ADJACENT TO RAMP IN CORRIDOR
SCALE 1½" = 1'-0"

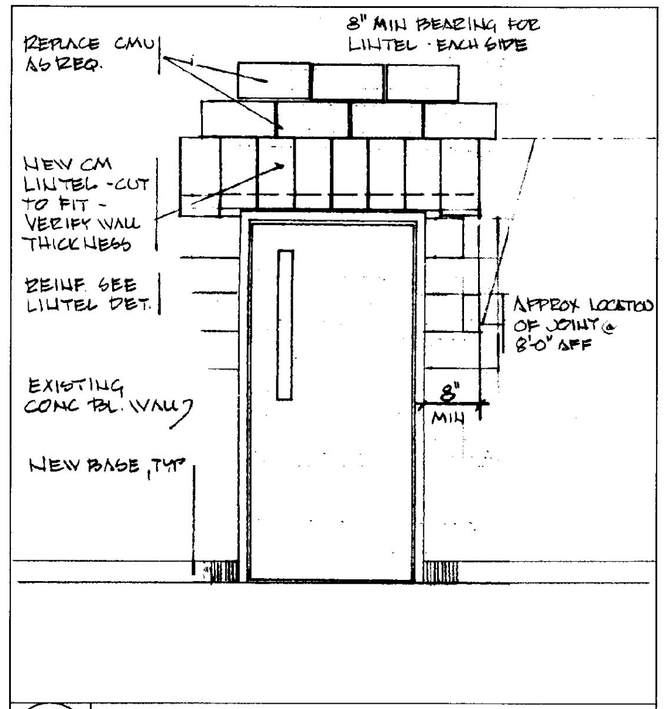

9 LINTEL FOR NEW OPNG IN CMU
SCALE ½" = 1'-0"

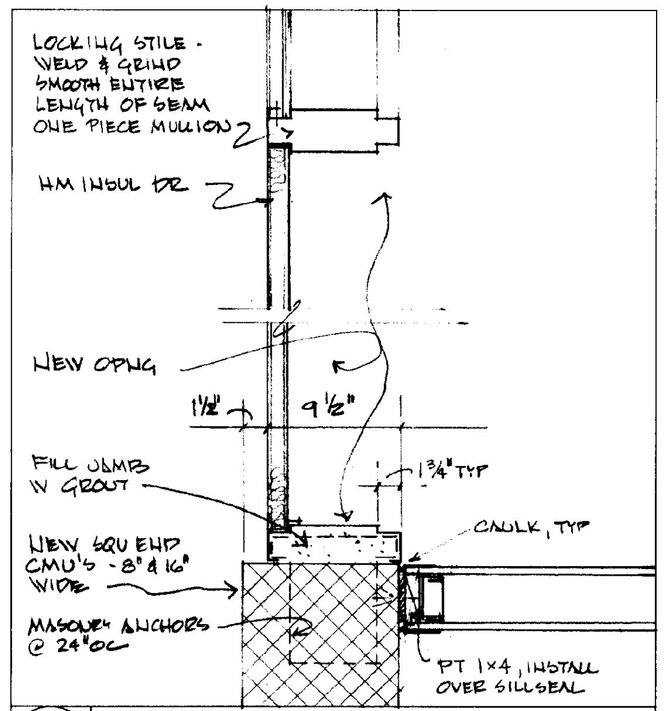

10 EXT DOOR - PLAN DET
SCALE 1½" = 1'-0"

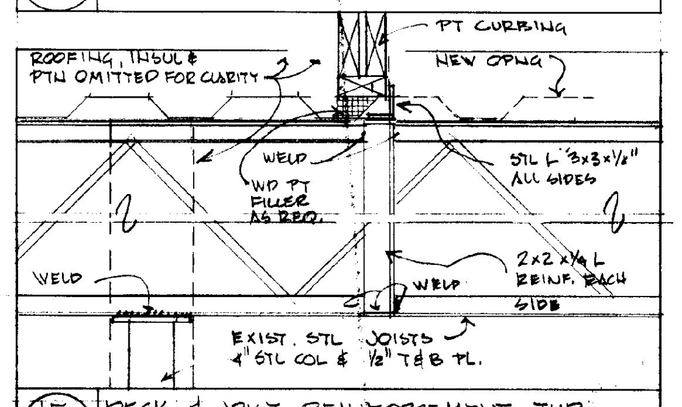

15 DECK & JOIST REINFORCEMENT, TYP
1½" = 1'-0" (FOR ALL LOCATIONS)

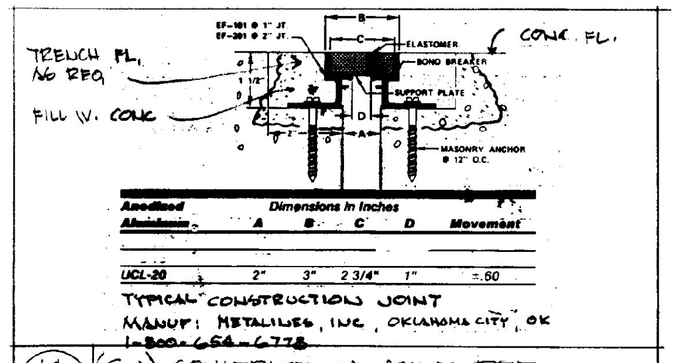

14 (CJ) CONSTRUCTION JOINT DET.
AS DIMENSIONED

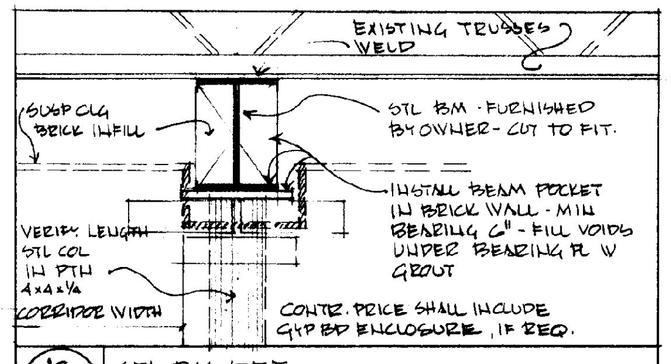

13 STL BM DET.
3" = 1'-0"

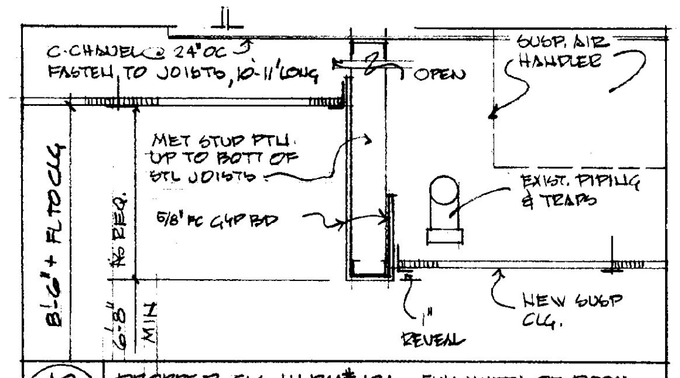

12 DROPPED CLG IN RM# 121 - FULL WIDTH OF ROOM
1" = 1'-0"

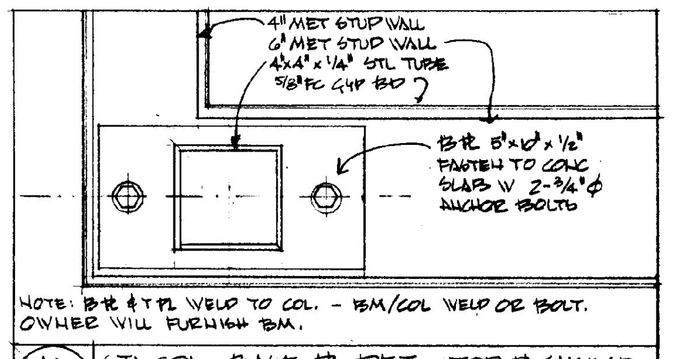

11 STL COL - BASE PL DET - TOP PL SIMILAR
3" = 1'-0" PLAN DET.

State of Vermont
Department of State Buildings
John Zampieri, Commissioner

Materials & Research Laboratory
Berlin, Vt.

PHASE III

REGISTERED ARCHITECT FRED KEIL No. 516 STATE OF VERMONT

Janson Design, Inc.
FRED KEIL, ARCHITECT
P.O. BOX 55 – BOLTON ROAD, WATERBURY, VT 05676
(802) 244-5800

DETAILS

REV. 1/20/91 DET# 14+15

DATE: 1/10/91

DWG. NO. D7