EQUIPMENT SCHEDULE

SYMBOL / ROOM	LABEL	NAME	REMARKS
#107 – COPIER/PRINTER	23	CANNON COPIER	
	214	PRINTER	
	215	PRINTER	
#114 – OFFICE	216	AIR CONDITIONER	
#117 – RESEARCH LAB	24	CENTRIFUGE	
	69	FREEZER	
#118 – CONCRETE LAB	95	OVEN	
	114	FREEZE THAW CABINET	
	115	MICROWAVE OVEN	
	217	STORAGE CABINET	
	218	BALANCE	
#119 – RETARDOUT LAB	88	CENTRIFUGAL EXTRACTOR	
	89	BALANCE	
	91	WATER BATH	
	92	MARSHALL STAB TESTER	
	93	WATER BATH	LeveeSize?
	94A	HEAT GUN	LeveeSize?
	94B	HEAT GUN	LeveeSize?
	96	COMPACTOR	
	97	OVEN	
	98	OVEN	LeveeSize?
	99	OVEN	
	100	HEIDOLPH MIXER	
	101	HOT PLATE	
	102	STA WARM FURNACE	
	103	BLSON BRAKER	
	104	BO-TAP	
	105	CENTRIFUGAL EXTRACTOR	
	106	GAS TANKS	LeveeSize?
	107	STILL	
	124	AIR CONDITIONER	
	208	HOOD	
	209	HOOD	
	219	OVEN	
#120 – BOILR LAB	68A	TRIAXIAL COMPRESSION	
	68B	TRIAXIAL COMPRESSION	
	70	OVEN	
	71	BALANCE	
	72	SHELBY TUBE EXTRACTOR	
	73	VACUUM PUMP	
	74	HAM-BEACH MIXER	
	75A	GATH HEATER CIRCUIT	
	75B	BATH CONTROL CIRCUIT	
	76	CONSOLIDATION APPARATUS	
	79A	LAMPMASTER PUMP CIRCUIT	
	79B	LAMPMASTER MOTOR CIRCUIT	
	82	MICROSCOPE LIGHT SOURCE	LeveeSize?
	83	LIGHT BOX CRAFTSMO	LeveeSize?
	108	COMPACTION DEVICE	LeveeSize?
	109	HOT PLATE	LeveeSize?
	110	OVEN	
	111	OVEN	
	112	BALANCE	
	113	BO-TAP	
	207	HOOD	
	208	HOOD	
	220	TRIAXIAL BENCH	
	221	HYDROMETER BATH	
	222	NEW CARBON FRAME	

EQUIPMENT SCHEDULE

SYMBOL / ROOM	LABEL	NAME	REMARKS
#121 – ASPHALT LAB	12	REF BATH	
	13	HOT PLATE	
	13A	HOT PLATE	
	14	HOT BATH KINEMATIC	
	14A	HOT BATH KINEMATIC	
	15	HOT BATH ABSOLUTE	
	15A	HOT BATH ABSOLUTE	
	16	OPEN CUP CLEVELAND	
	17	MANOMETER VACUUM PUMP	
	18	OVEN DRYING	
	19	CLOSED CUP PENSKEY MARTIN	
	20	BALANCE	
	21	BALANCE	
	21A	BO-TAP	LeveeSize?
	22	PEN BATH	
	23	THIN FILM OVEN	
	23A	THIN FILM OVEN	
	23B	PARTICLE CHARGE TESTER	
	23C	DISTILLATION MANTLE	
	23D	DISTILLATION MANTLE	
	23E	DISTILLATION MANTLE	
	121	BATRIUL-FIRON	See elev 121 Dave DHB, Stranahan Lab
	122	AIR CONDITIONER	Note multiple use of 122 on Original Equip. List. 122 Bo-Tap identical to 69 Bo-Tap?
	201	HOOD	
	202	HOOD	
	203	HOOD	
	204	HOOD	
	224	PEN	
#123 – CEMENT LAB	46	AIR CONDITIONER	
	60	AUTOCLAVE	
	62	MOISTURE CABINET	
	67	NEW HAUBRAW	
	68	DRILL PRESS	
	223	CEMENT STORAGE	
	224	SAND	
	225	SAND	
	226	SCALE	#3 on Original Equipment List?
	227	AIR	Same as 21, 21A, or 21C?
	228	?	?
	229	SCALE	? #4 ON EQUIPMENT LIST
	230	?	ENERTEY
	47	FREEZER	LOCATION ?
	48	AUTOCLAVE	LOCATION ?
	51	HOBART MIXER	
	51 A	HOBART MIXER	
	51 C	HOBART MIXER	
	52	BULPHUR POT	
	54	FORNEY BEAM BREAKER	
	56	OLD HAUBRAW	
	231	COMPRESSOR	
	232	MOISTURE CABINET COMPRESSOR	
#124 – RESEARCH	6	CENTRIFUGE	
	8	VORTEX-MIXE	
	1	CENTRIFUGE	
	2	CHEM TRELLO	
	3	MUFFLE OVEN	
	7	HOT PLATE	
#125 – CHEM LAB	9	THERMOGRAPH	
	10	NIC COMPUTER	
	200	HOOD	
	233	AIR CONDITIONER	133 ON ORIGINAL LIST ?
	140	BALANCE	
	11	BALANCE	
	4	GRAY TITRATOR	
	5	HOT PLATE	
	235	AIR COMPRESSOR	
#127 – ELECTRICAL	231	AIR COMPRESSOR	

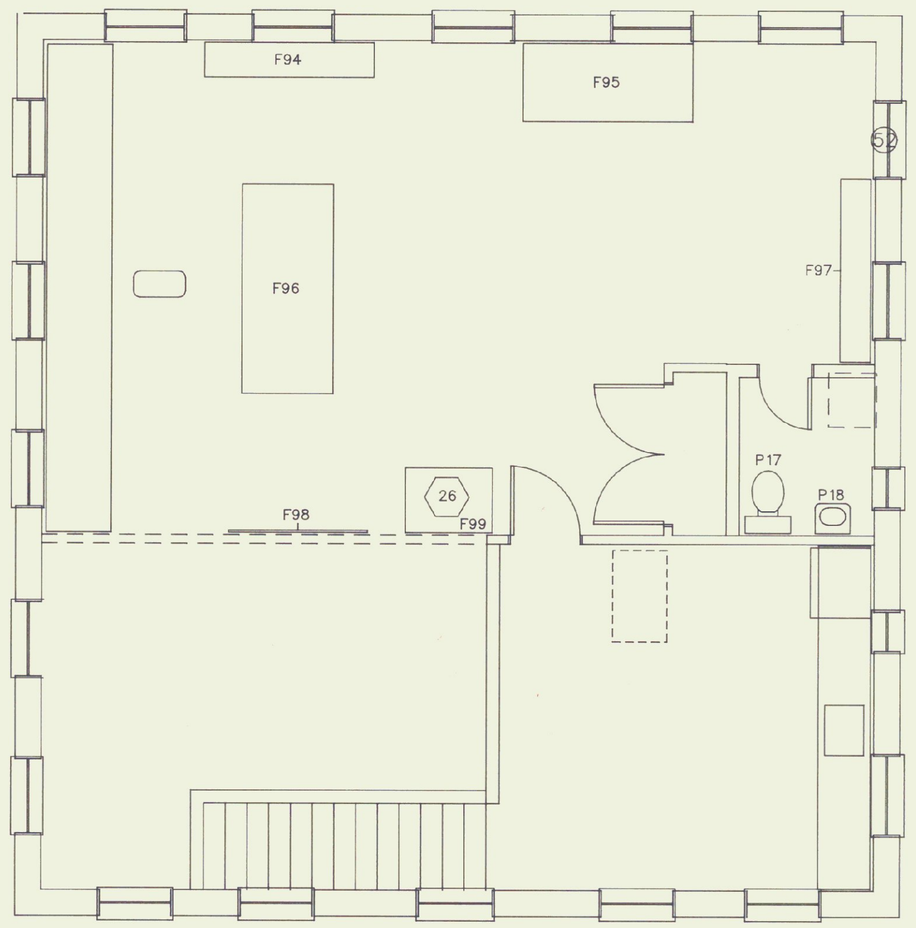

SECOND FLOOR

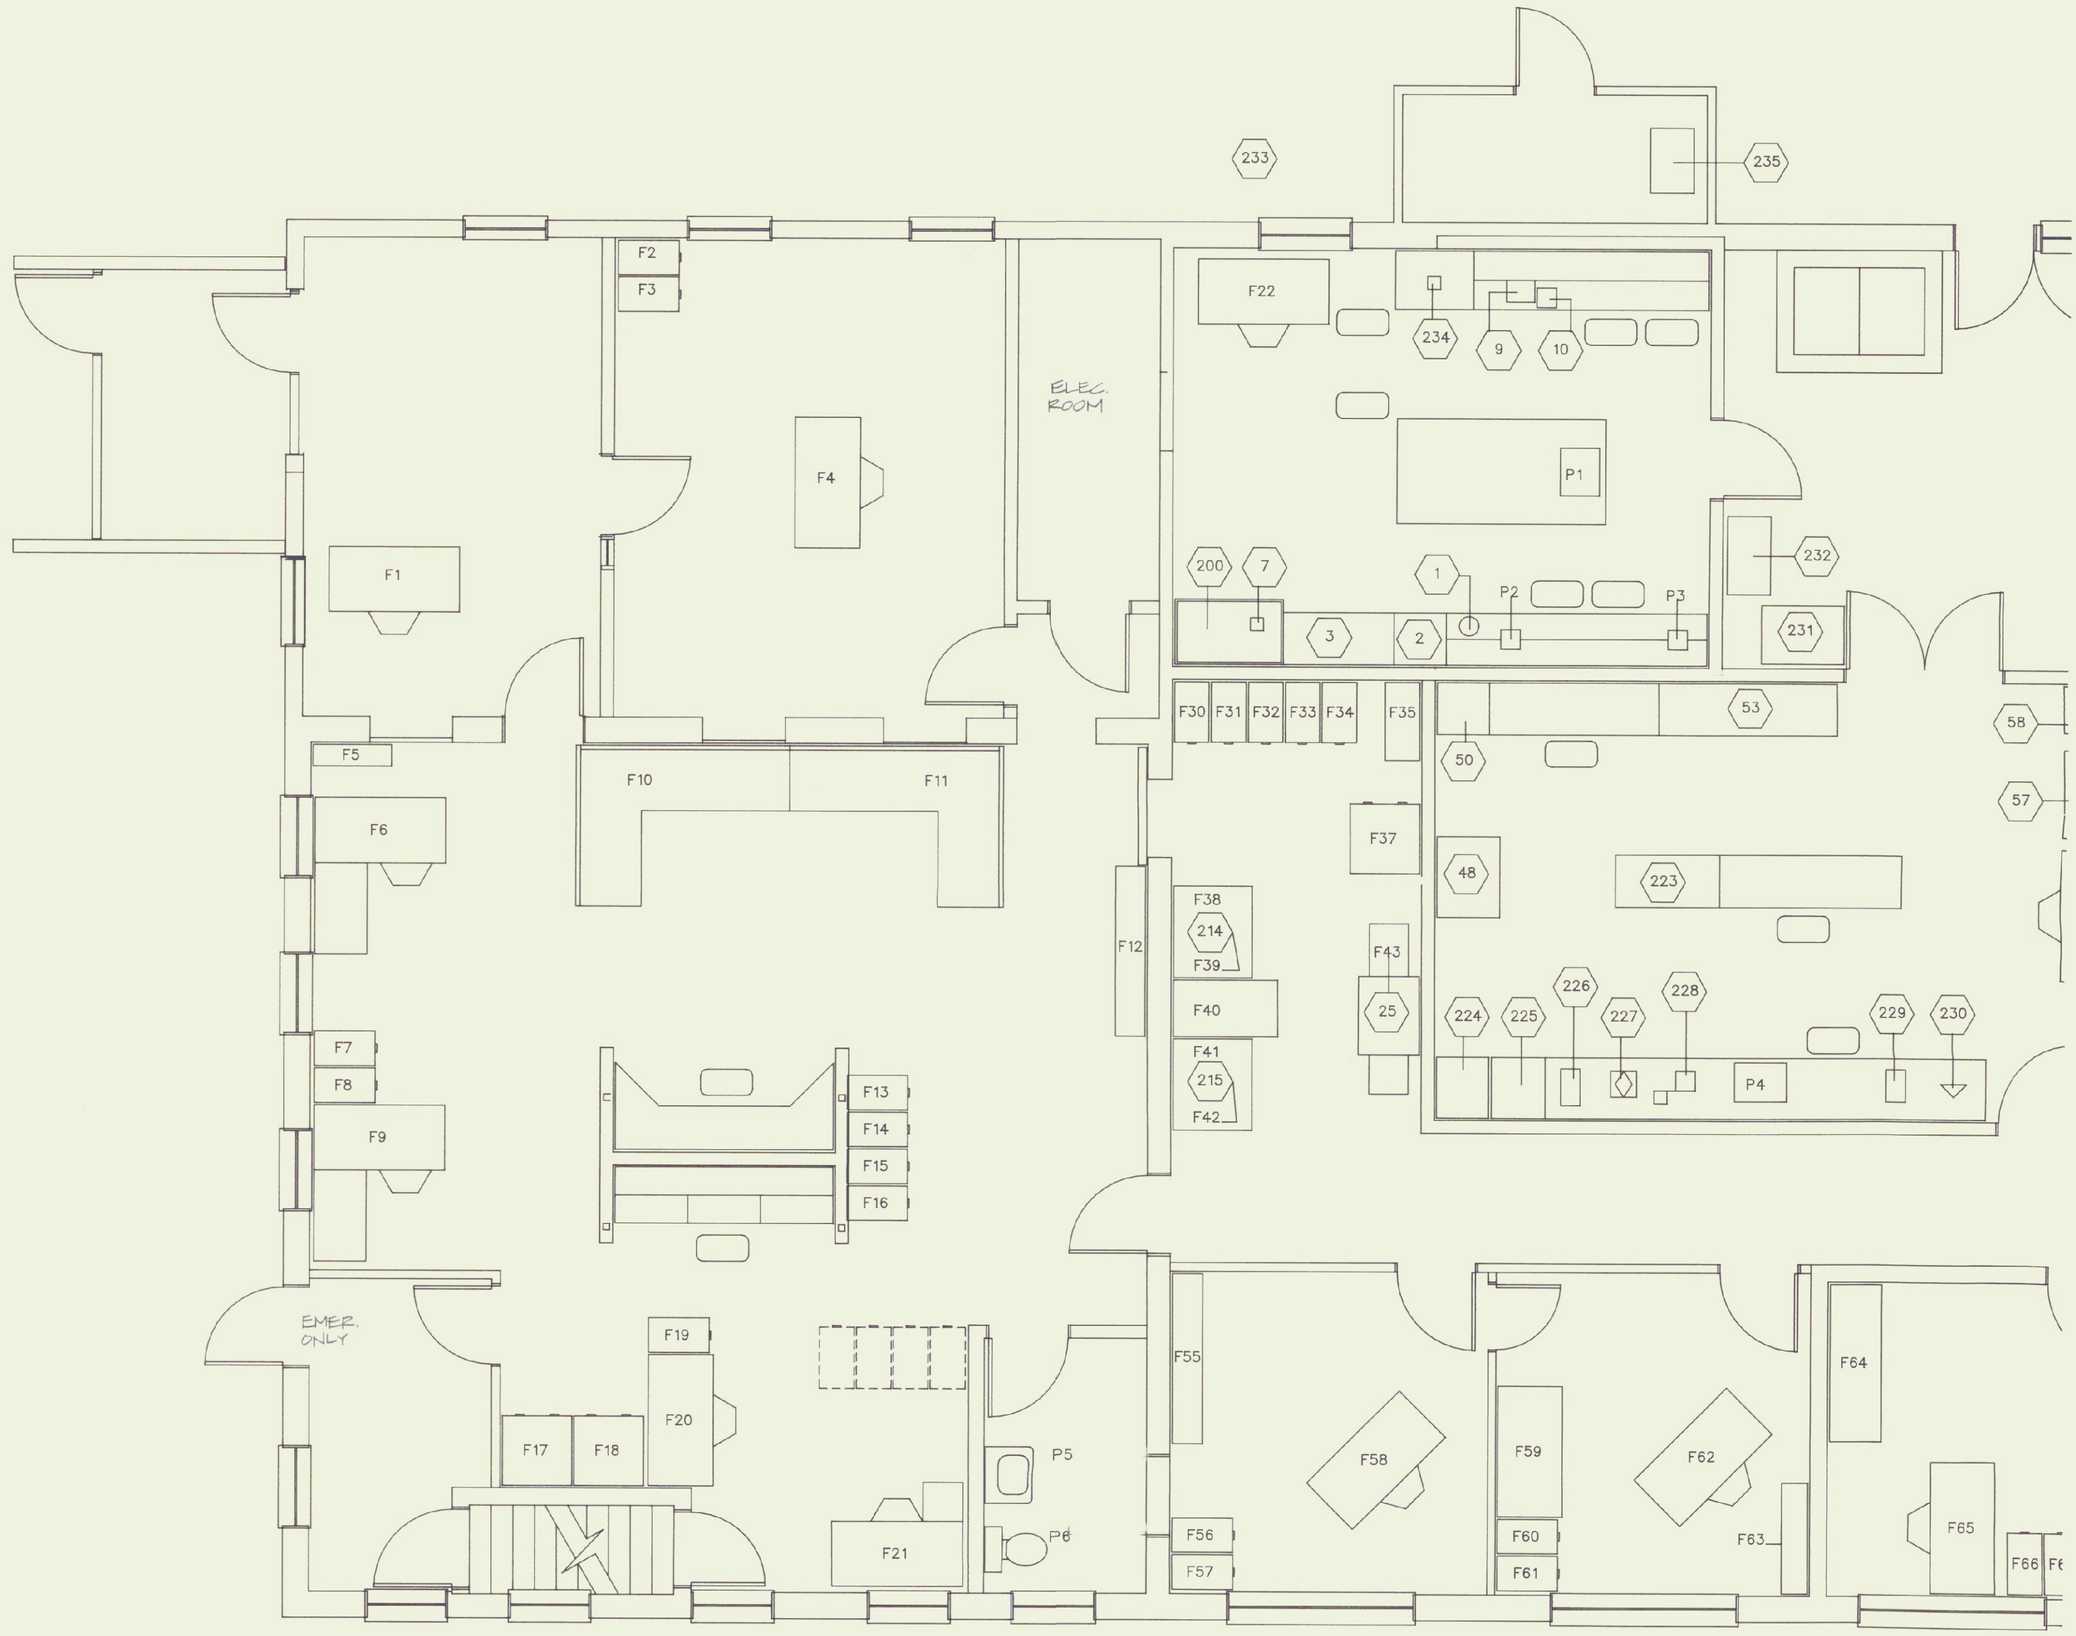

FIRST FLOOR
SCALE 1/4" = 1'-0"

FOR INFORMATION ONLY - NOT A CONSTRUCTION DRAWING

5.14.90 REV CHEM LABS WALL EXIT DR. & LEW WK FK		State of Vermont Department of State Buildings John Zampieri, Commissioner	**Materials & Research Laboratory** **Berlin, Vt.** **PHASE II**		Janson Design, Inc. FRED KEIL, ARCHITECT P.O. BOX 55 – BOLTON ROAD, WATERBURY, VT 05676 (802) 244-5800	FURNITURE AND EQUIPMENT LAYOUT	DATE: APRIL 20 1990 DWG. NO. **L2**