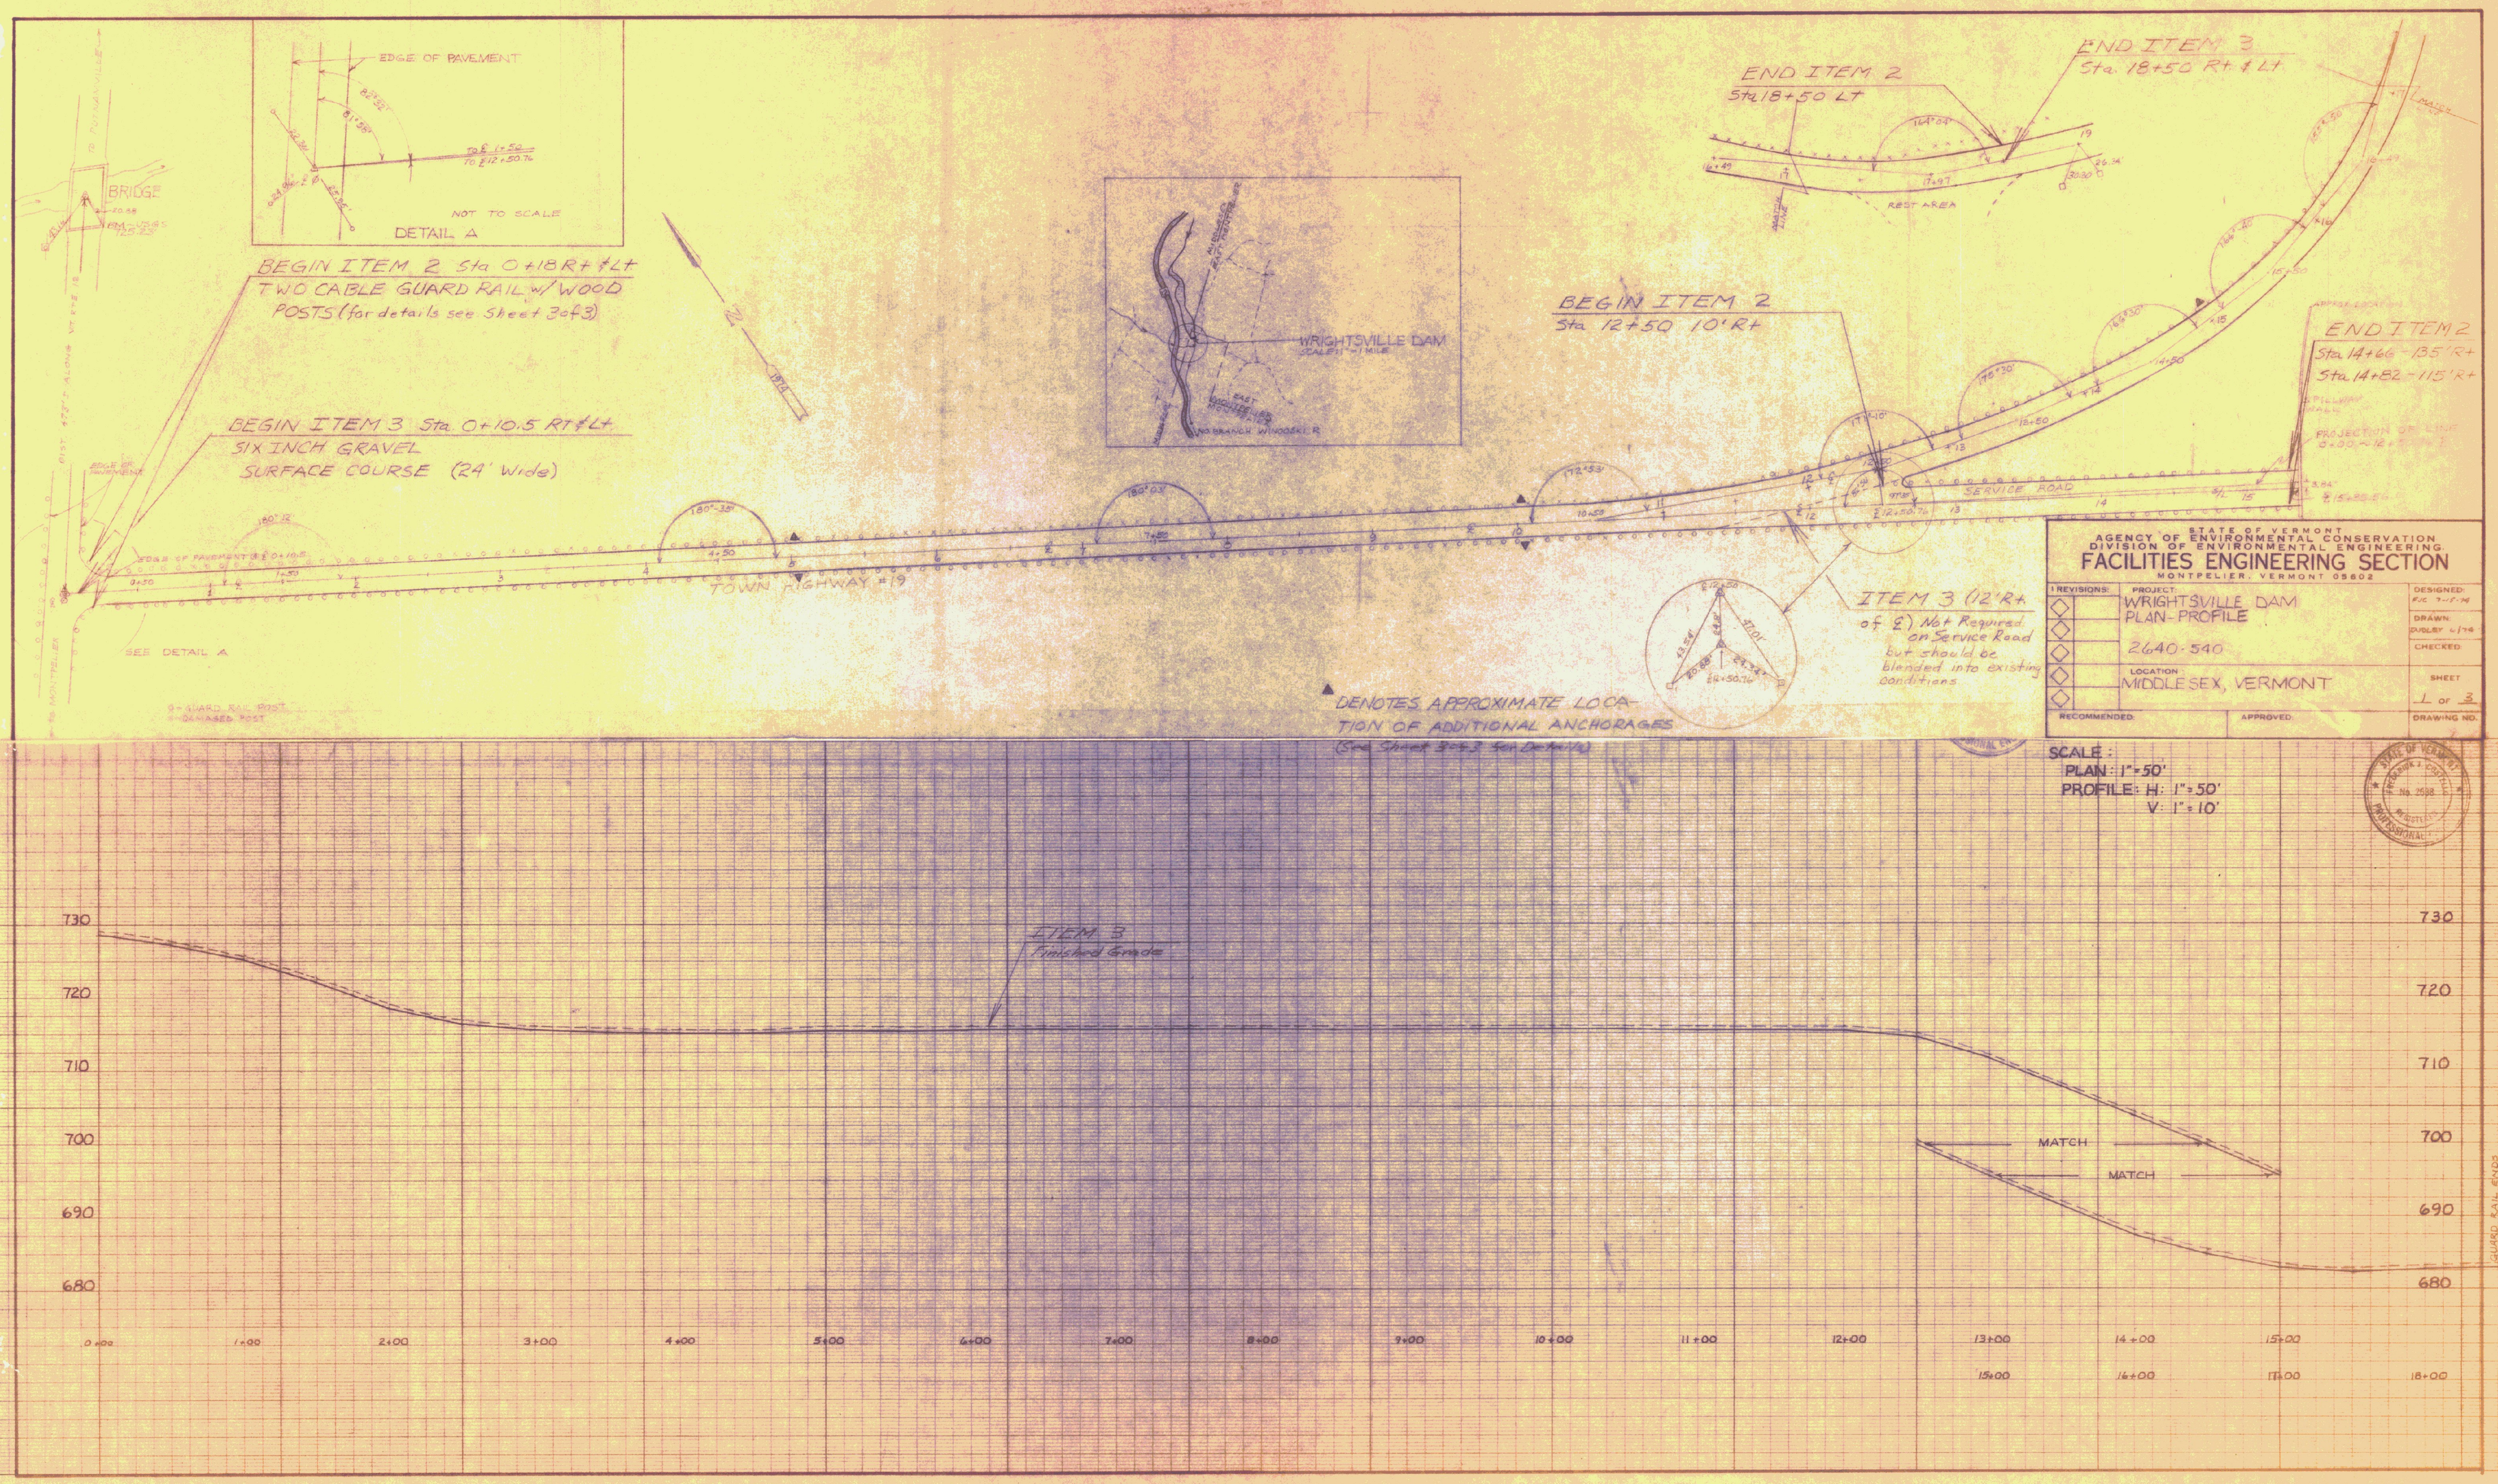
EDGE OF PAVEMENT
NOT TO SCALE
DETAIL A
BEGIN ITEM 2 Sta 0+18 Rt & Lt
TWO CABLE GUARD RAIL w/ WOOD POSTS (for details see Sheet 3 of 3)
BEGIN ITEM 3 Sta. 0+10.5 Rt & Lt
SIX INCH GRAVEL SURFACE COURSE (24' Wide)
BRIDGE
SEE DETAIL A
TOWN HIGHWAY #19
WRIGHTSVILLE DAM
END ITEM 2
Sta. 18+50 LT
END ITEM 3
Sta. 18+50 Rt & Lt
REST AREA
BEGIN ITEM 2
Sta. 12+50 10' Rt
SERVICE ROAD
END ITEM 2
Sta. 14+66 - 135' Rt
Sta. 14+82 - 115' Rt
ITEM 3 (12' Rt of ℄) Not Required on Service Road but should be blended into existing conditions.
DENOTES APPROXIMATE LOCATION OF ADDITIONAL ANCHORAGES
(See Sheet 3 of 3 for Detail)
STATE OF VERMONT
AGENCY OF ENVIRONMENTAL CONSERVATION
DIVISION OF ENVIRONMENTAL ENGINEERING
FACILITIES ENGINEERING SECTION
MONTPELIER, VERMONT 05602
PROJECT: WRIGHTSVILLE DAM PLAN-PROFILE
2640-540
LOCATION: MIDDLESEX, VERMONT
SHEET 1 OF 3
SCALE:
PLAN: 1" = 50'
PROFILE: H: 1" = 50'
V: 1" = 10'
ITEM 3 Finished Grade
MATCH
MATCH
730
720
710
700
690
680
0+00
1+00
2+00
3+00
4+00
5+00
6+00
7+00
8+00
9+00
10+00
11+00
12+00
13+00
14+00
15+00
16+00
17+00
18+00

#4