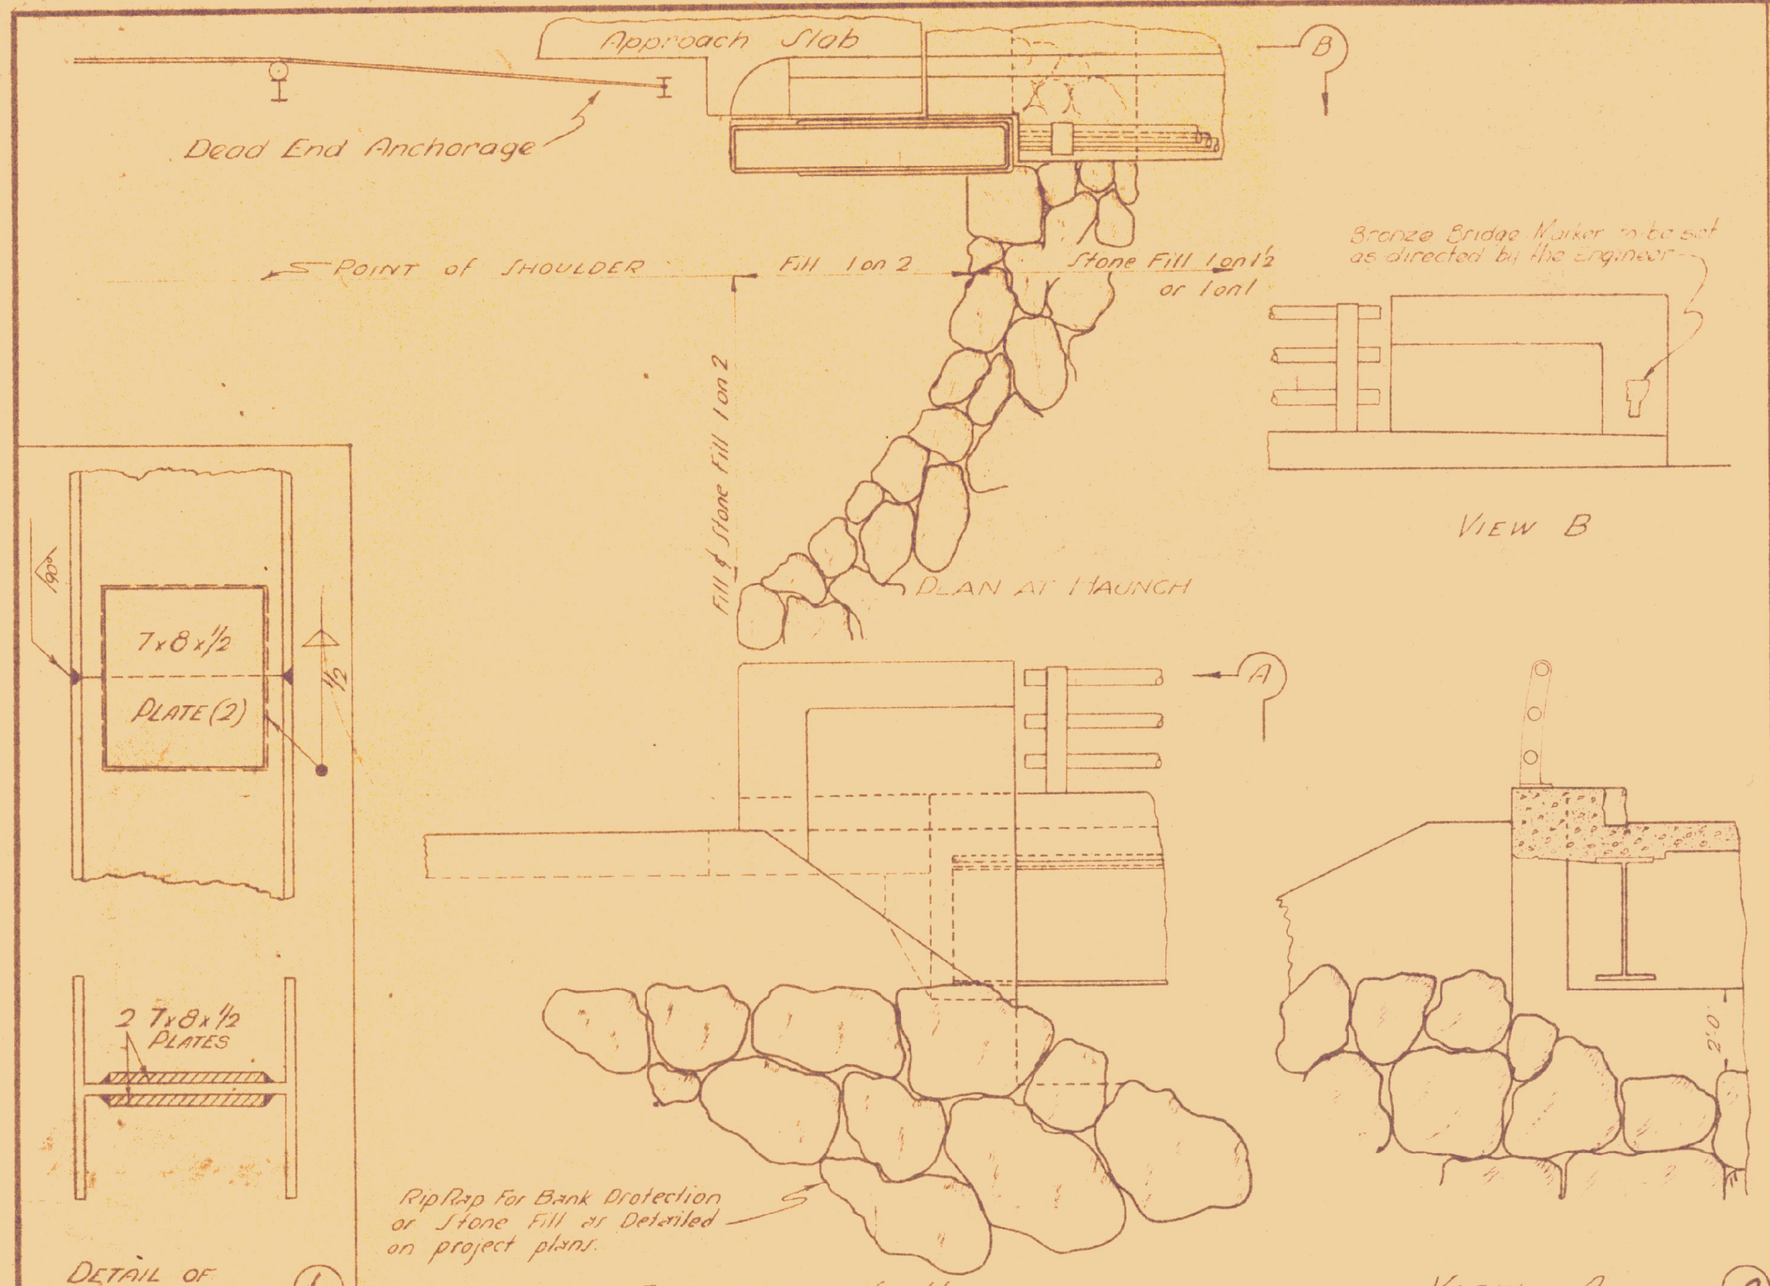

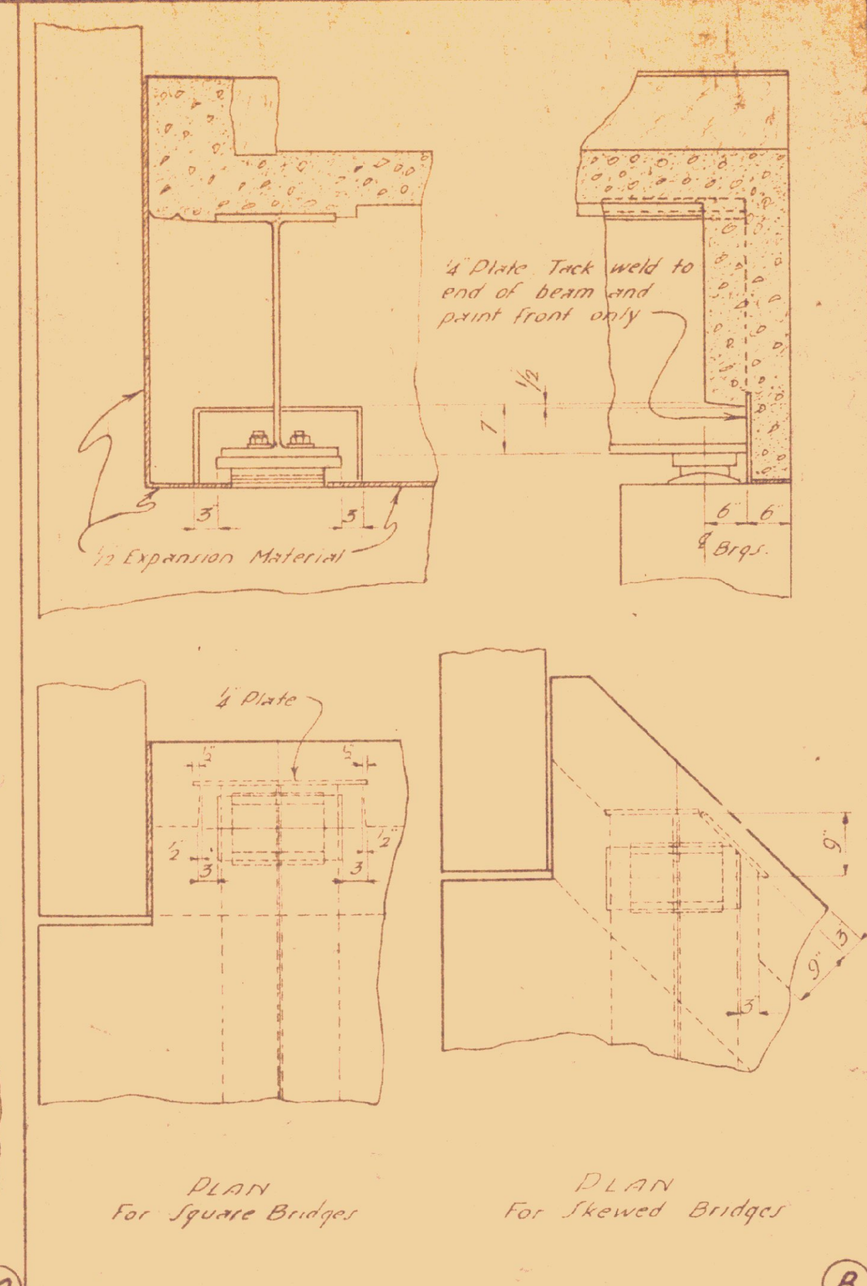

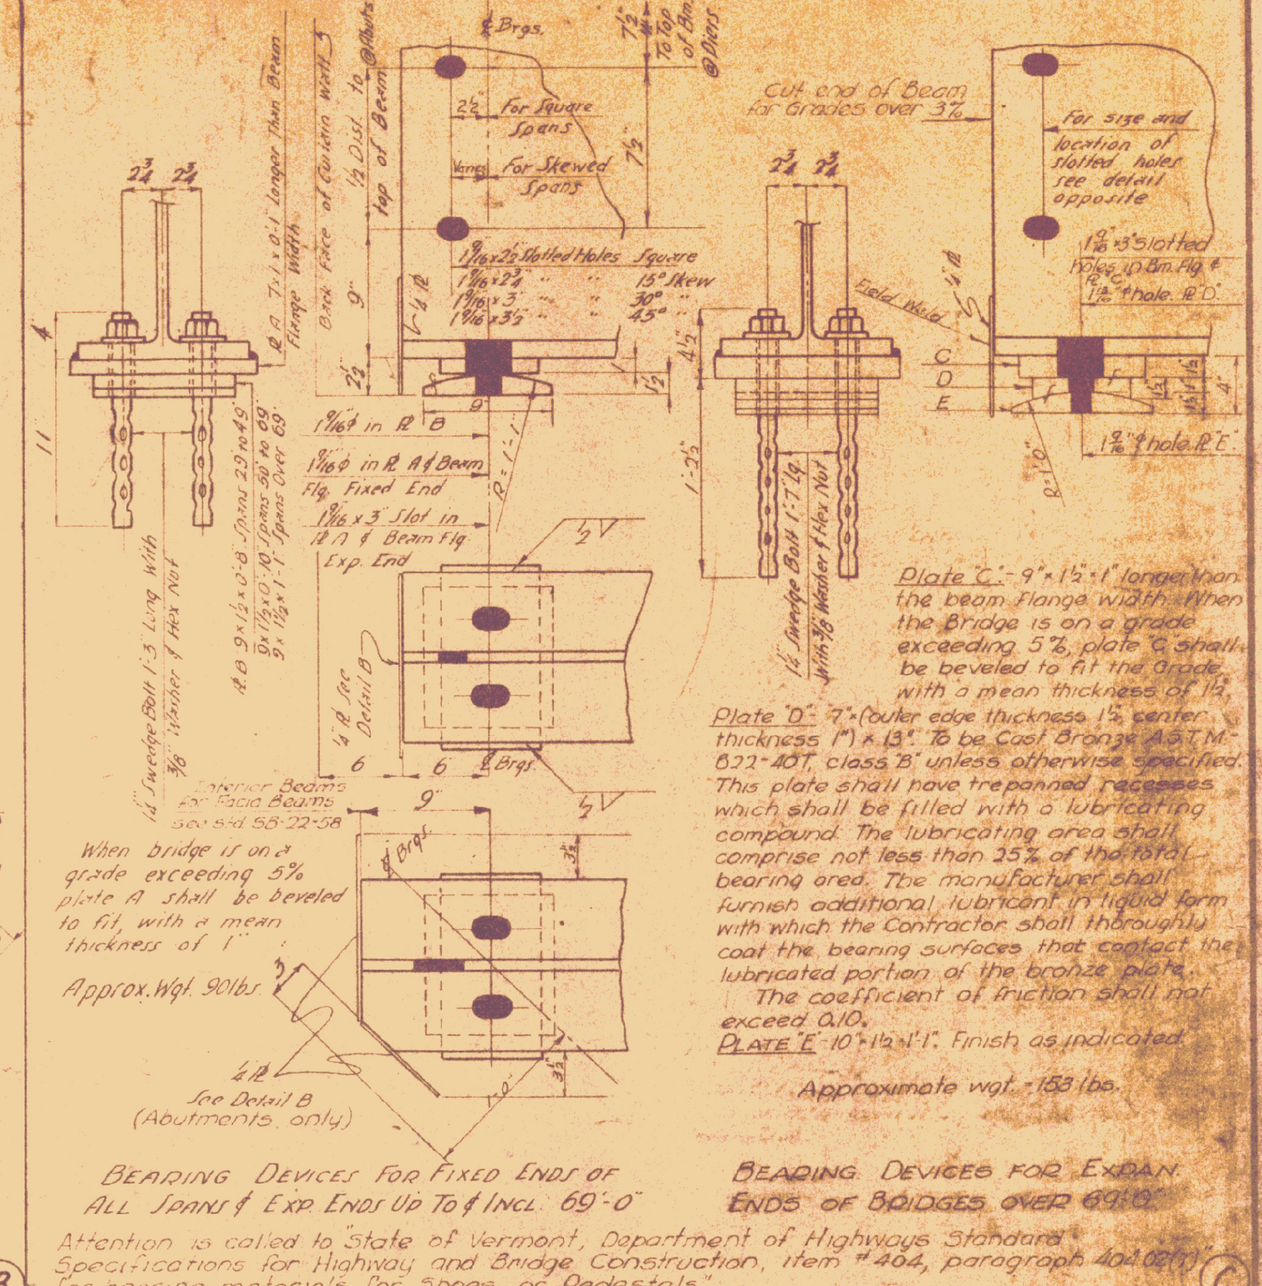

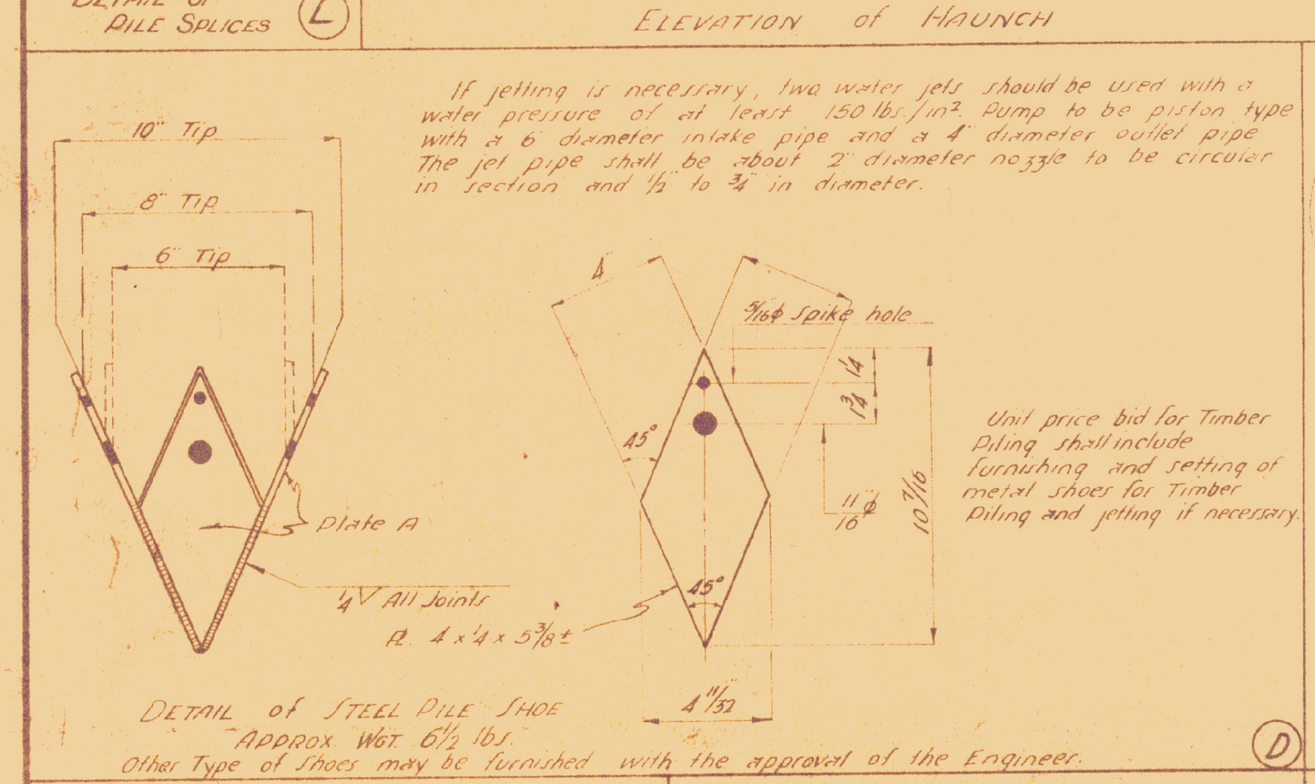

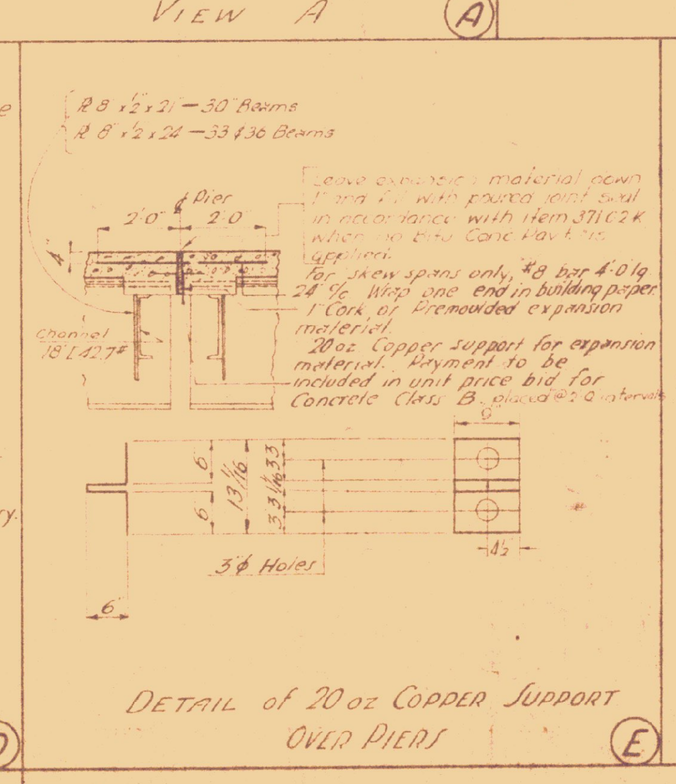

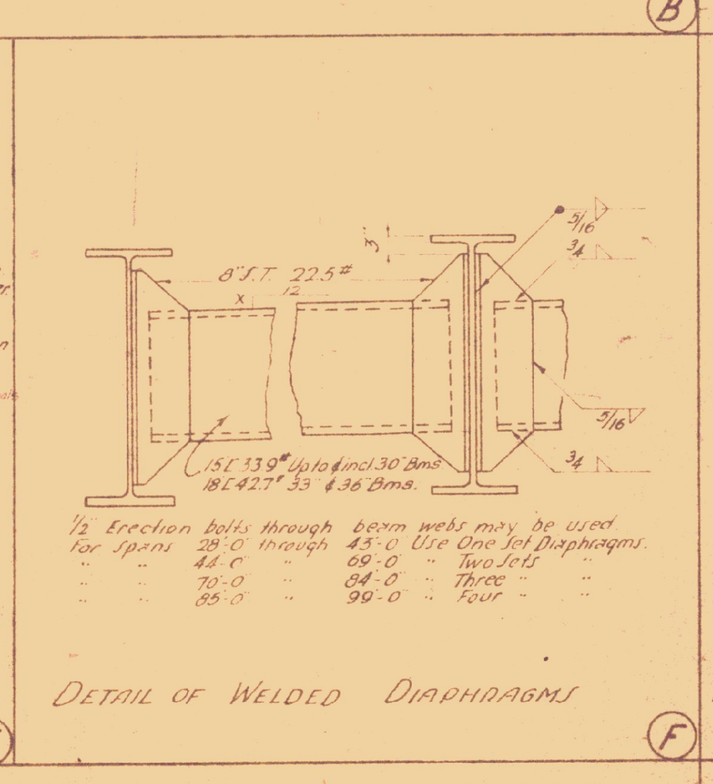

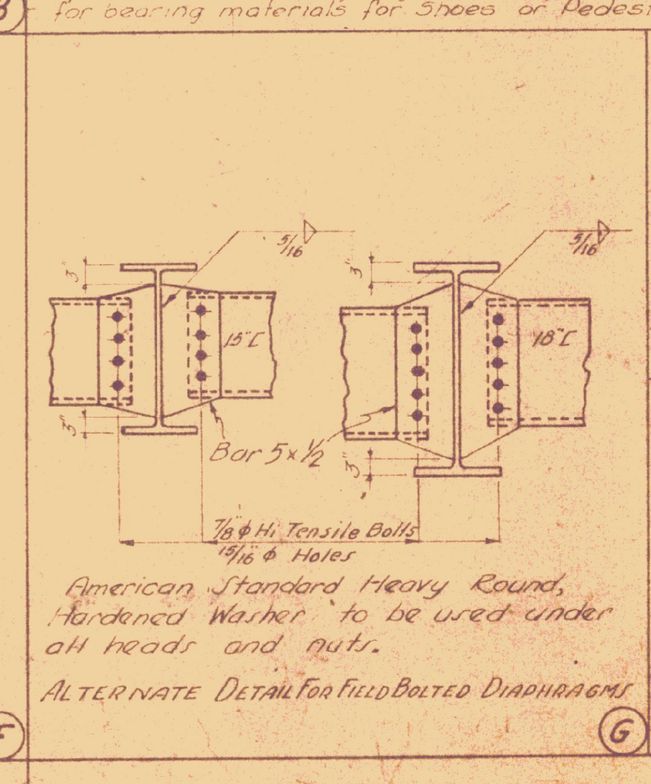

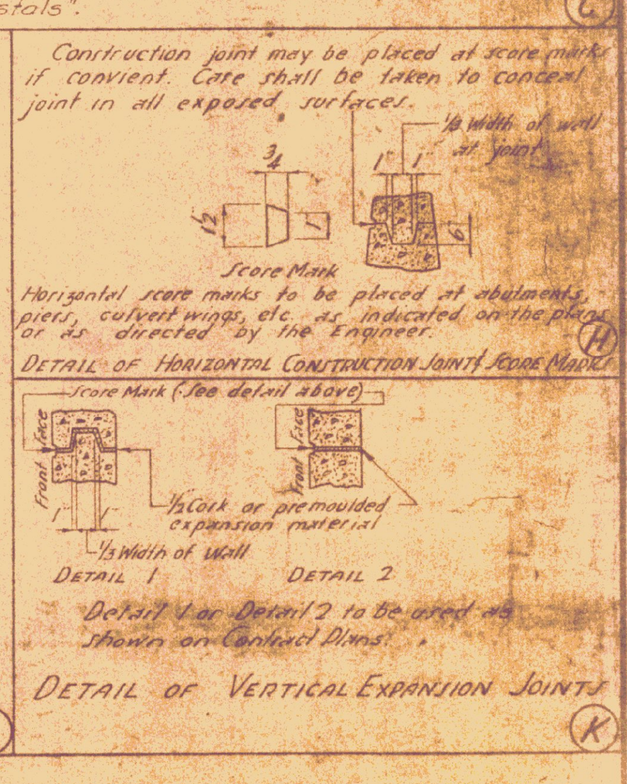

Revisions & Corrections

Drawn By L.M. Bjorn 5-56
Traced By R.P. MacDougal 5-56
Checked By J.L. Hibbard 5-56

Correct _____
Bridge Engineer
Approved _____
Chief Engineer

CONSTRUCTION DETAILS FOR WF BEAM BRIDGES

DEPARTMENT OF HIGHWAYS
STANDARD STRUCTURES

SB-20-60