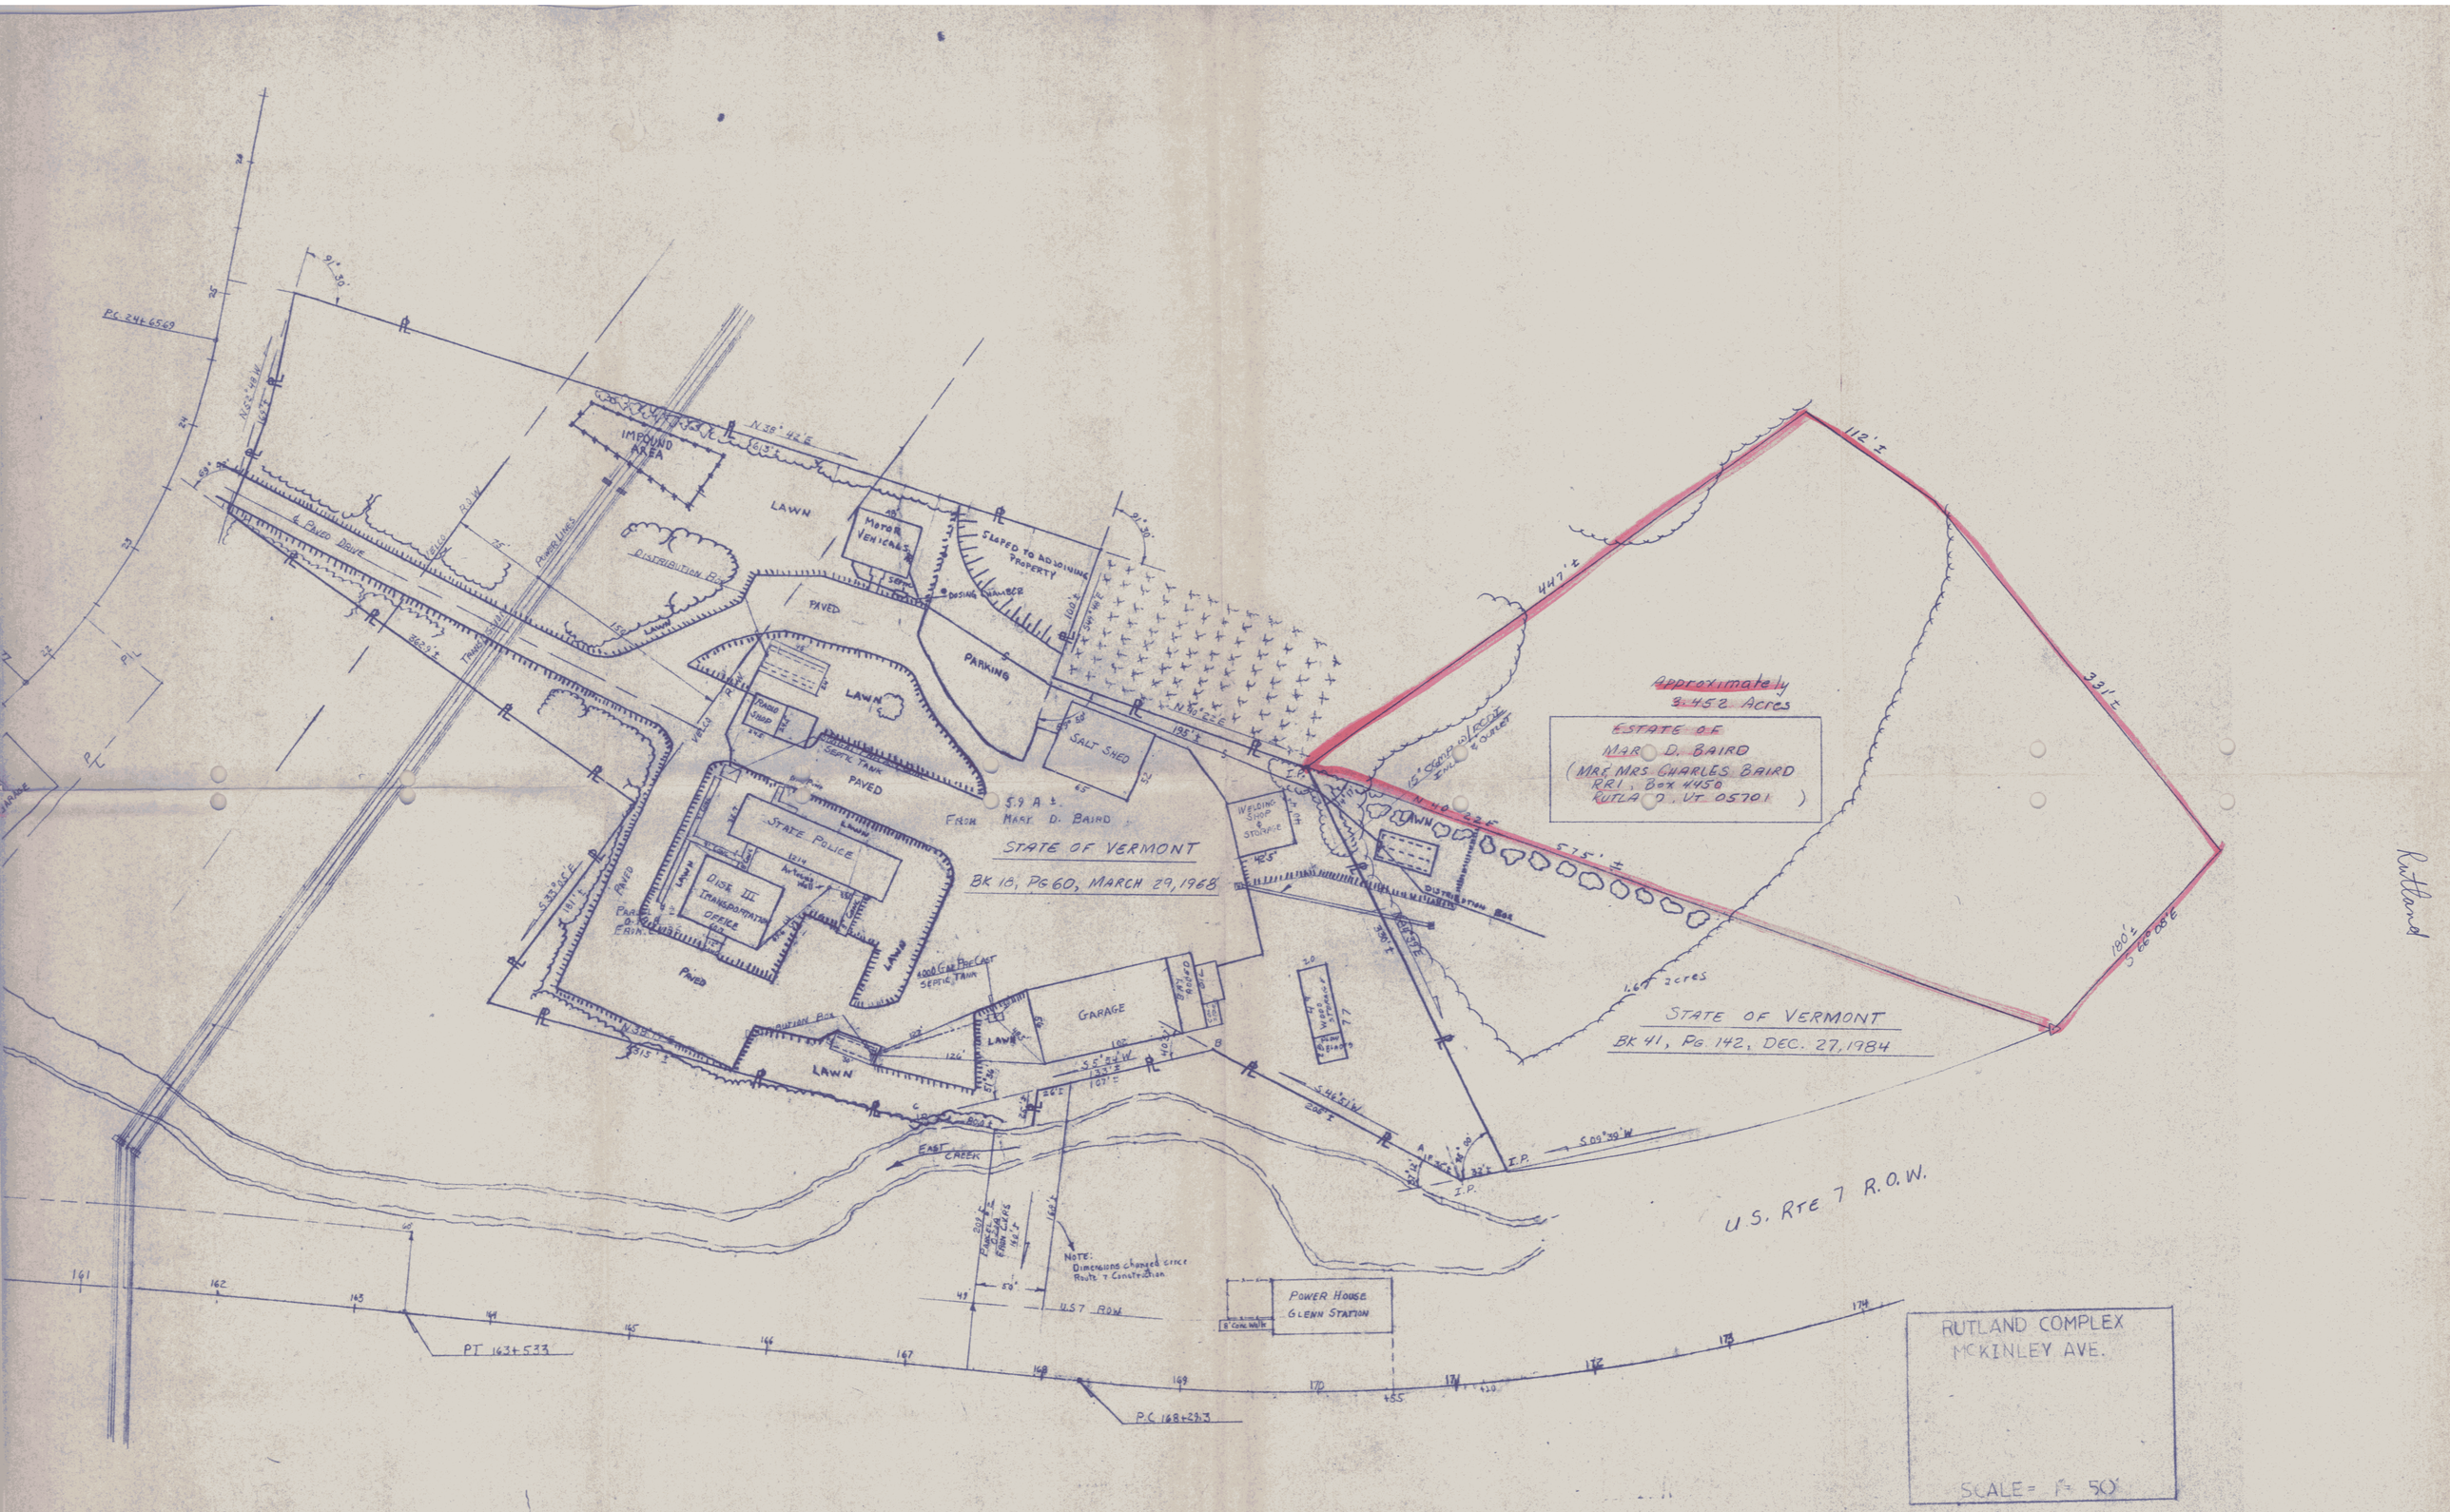
IMPOUND AREA
LAWN
Motor Vehicles
Sloped to adjoining Property
Dosing Chamber
Distribution Box
4 Paved Drive
Power Lines
Transmission
PAVED
PARKING
LAWN
Radio Shop
Septic Tank
SALT SHED
5.9 A ±
From Mary D. Baird
STATE OF VERMONT
Bk 16, Pg 60, March 29, 1968
Welding Shop & Storage
STATE POLICE
Dist III Transportation Office
Parking Area From
Outlet Box
1000 Gal Pre Cast Septic Tank
GARAGE
Water Pump Bldg
EAST CREEK
Note: Dimensions changed since Route 7 Construction
U.S. 7 ROW
Power House Glenn Station
8' Conc Walk
PT 163+533
P.C. 168+233
Approximately 3.452 Acres
ESTATE OF
MARY D. BAIRD
(MRS. MRS. CHARLES BAIRD
RR1, Box 4450
RUTLAND, VT 05701)
12" Corrugated Pipe & Outlet
1.67 acres
STATE OF VERMONT
Bk 41, Pg 142, Dec. 27, 1984
U.S. RTE 7 R.O.W.
RUTLAND COMPLEX
McKINLEY AVE.
SCALE = 1" = 50'

Rutland