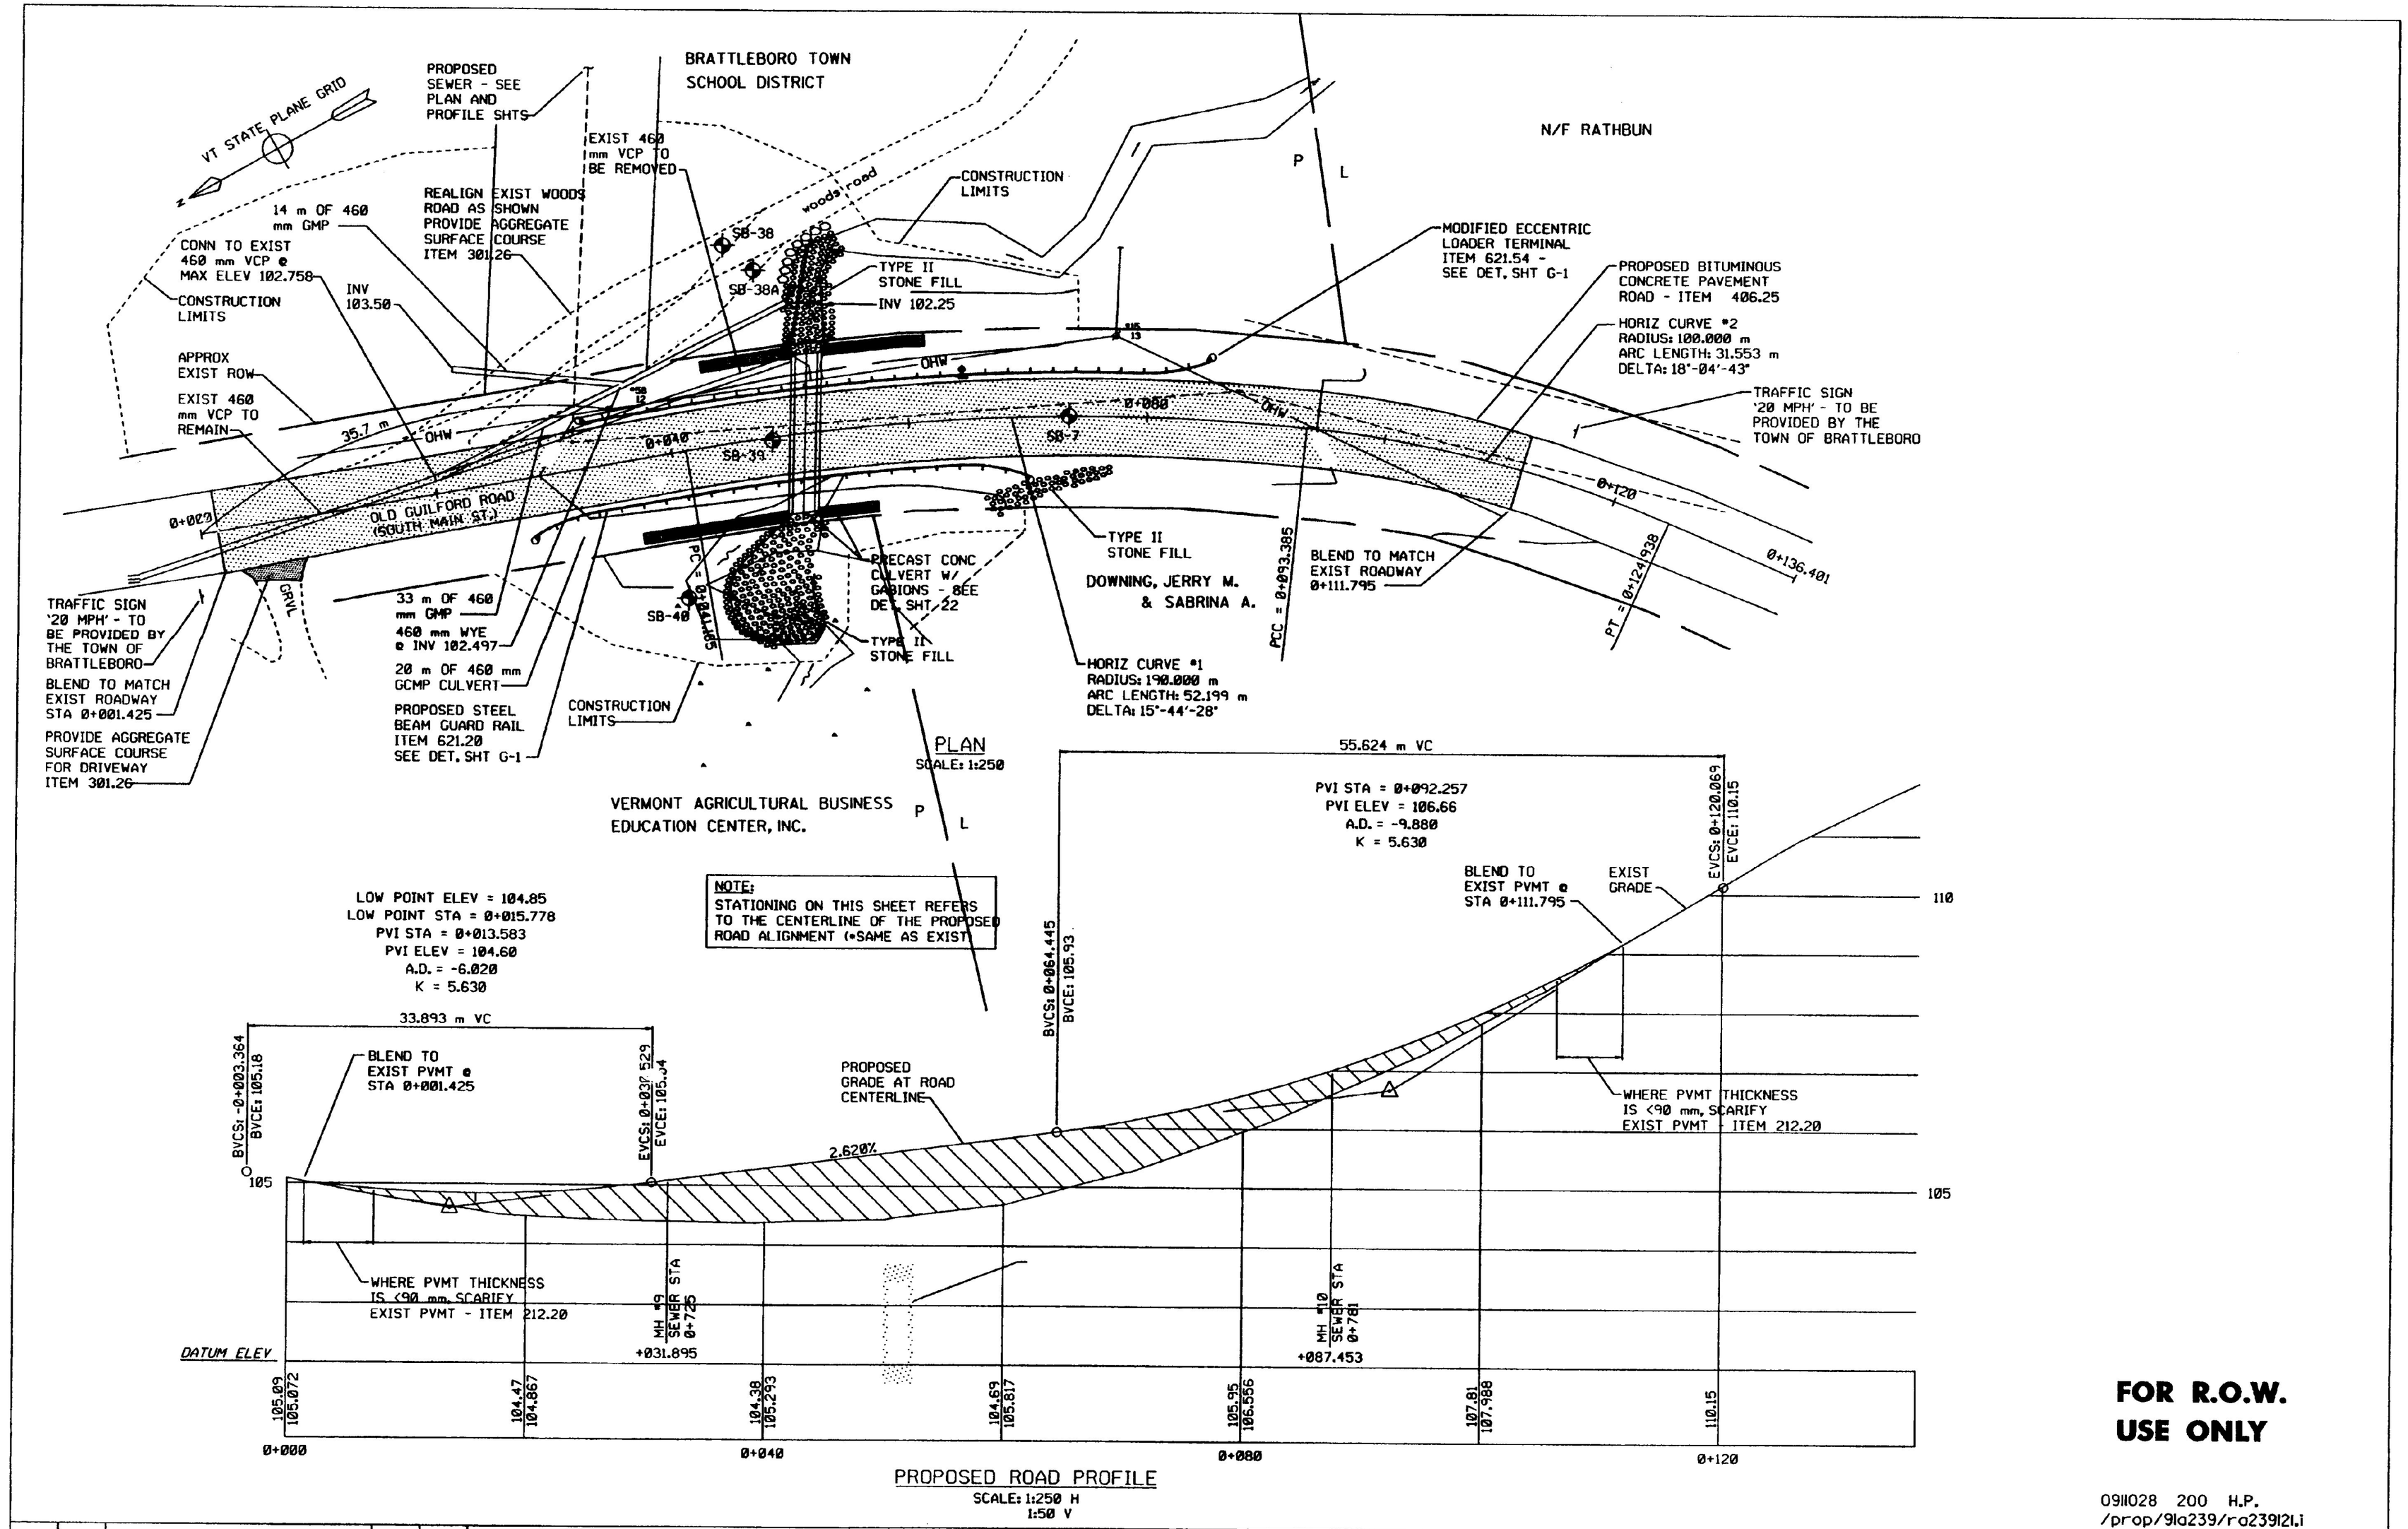

PROPOSED ROAD PROFILE
SCALE: 1:250 H
1:50 V

FOR R.O.W. USE ONLY

0911028 200 H.P.
/prop/91a239/ra239121.i

NO.	DATE	REVISIONS	DRWN	CHKD

TIMOTHY D. SMITH & ASSOCIATES, PC — ARCHITECTS
OLD RAILROAD STATION — NORTH BENNINGTON, VERMONT 05257 — FAX
WRIGHT ENGINEERING, LTD. — CIVIL ENGINEERS
156 MERCHANTS ROW - P.O. BOX 176 — RUTLAND, VERMONT 05702-0176 — 802-775-2511 — FAX 802-775-0915

PROJECT NO.IM 091-1 (29)
WATER & SEWER EXTENSION PROJECT
TOWN OF GUILFORD
TOWN OF BRATTLEBORO
SHEET TITLE: OLD GUILFORD ROAD REALIGNMENT

DSGN BY: JAC
DRWN BY: DSM
CHKD BY: JAC
CHKD BY: MPY

STATE OF VERMONT
AGENCY OF TRANSPORTATION
SOUTHEAST VERMONT WELCOME CENTER
GUILFORD, VERMONT
DATE: 11-8-95
R.O.W. SHEET 7 OF 15 SHEETS
SHEET ~~46~~ 47 OF ~~54~~ 55