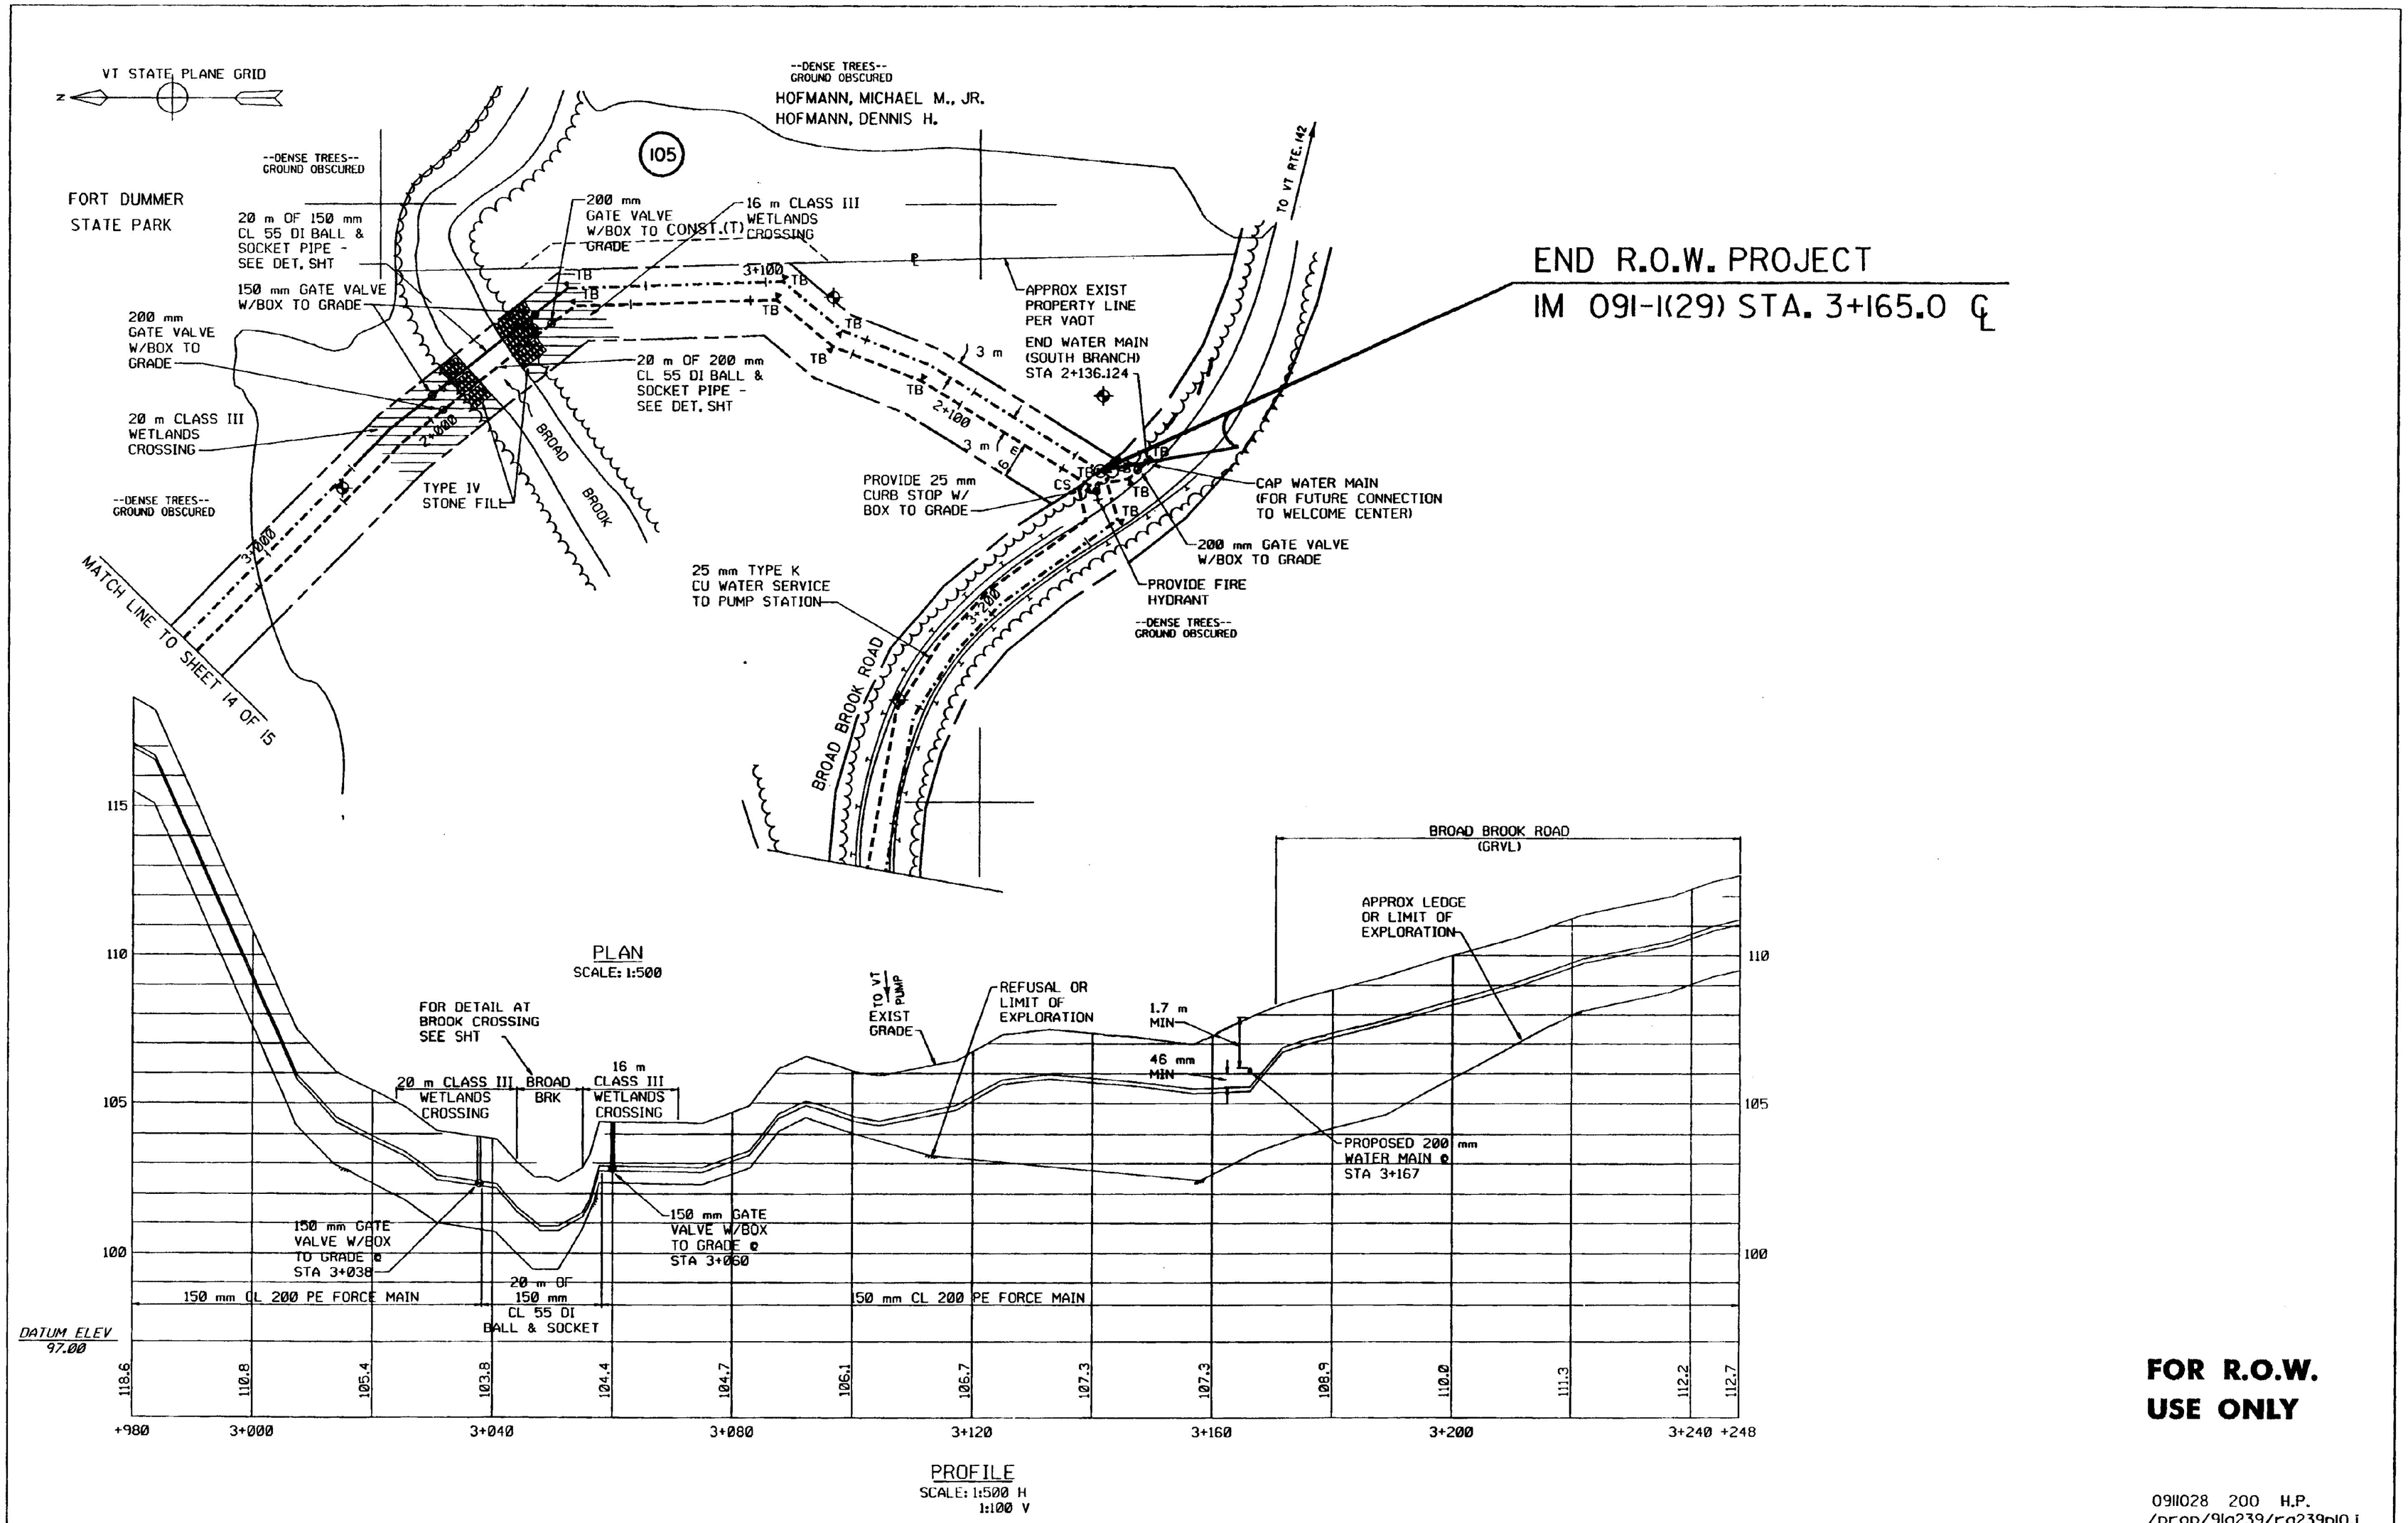

FOR R.O.W. USE ONLY

0911028 200 H.P.
/prop/91a239/ra239p10.i

NO.	DATE	REVISIONS	DRWN	CHKD

TIMOTHY D. SMITH & ASSOCIATES, PC — ARCHITECTS
OLD RAILROAD STATION, NORTH BENNINGTON, VERMONT 05257
802-442-8184 FAX 802-442-5341

WRIGHT ENGINEERING, LTD. — CIVIL ENGINEERS
126 MERCHANTS ROW - P.O. BOX 176, RUTLAND, VERMONT 05702-0176
802-775-2411 FAX 802-775-6915

PROJECT NO. IM 091-1 (29)

WATER & SEWER EXTENSION PROJECT

TOWN OF GUILFORD
TOWN OF BRATTLEBORO

SHEET TITLE: SANITARY SEWER/WATER PLAN AND SANITARY SEWER PROFILE

DSGN BY:	JAC
DRWN BY:	DSM
CHKD BY:	JAC
CHKD BY:	MPY
DATE:	6-07-95

STATE OF VERMONT
AGENCY OF TRANSPORTATION
SOUTHEAST VERMONT WELCOME CENTER
GUILFORD, VERMONT

R.O.W. SHEET 15 OF 15 SHEETS
SHEET ~~54~~ 55 OF ~~54~~ 55