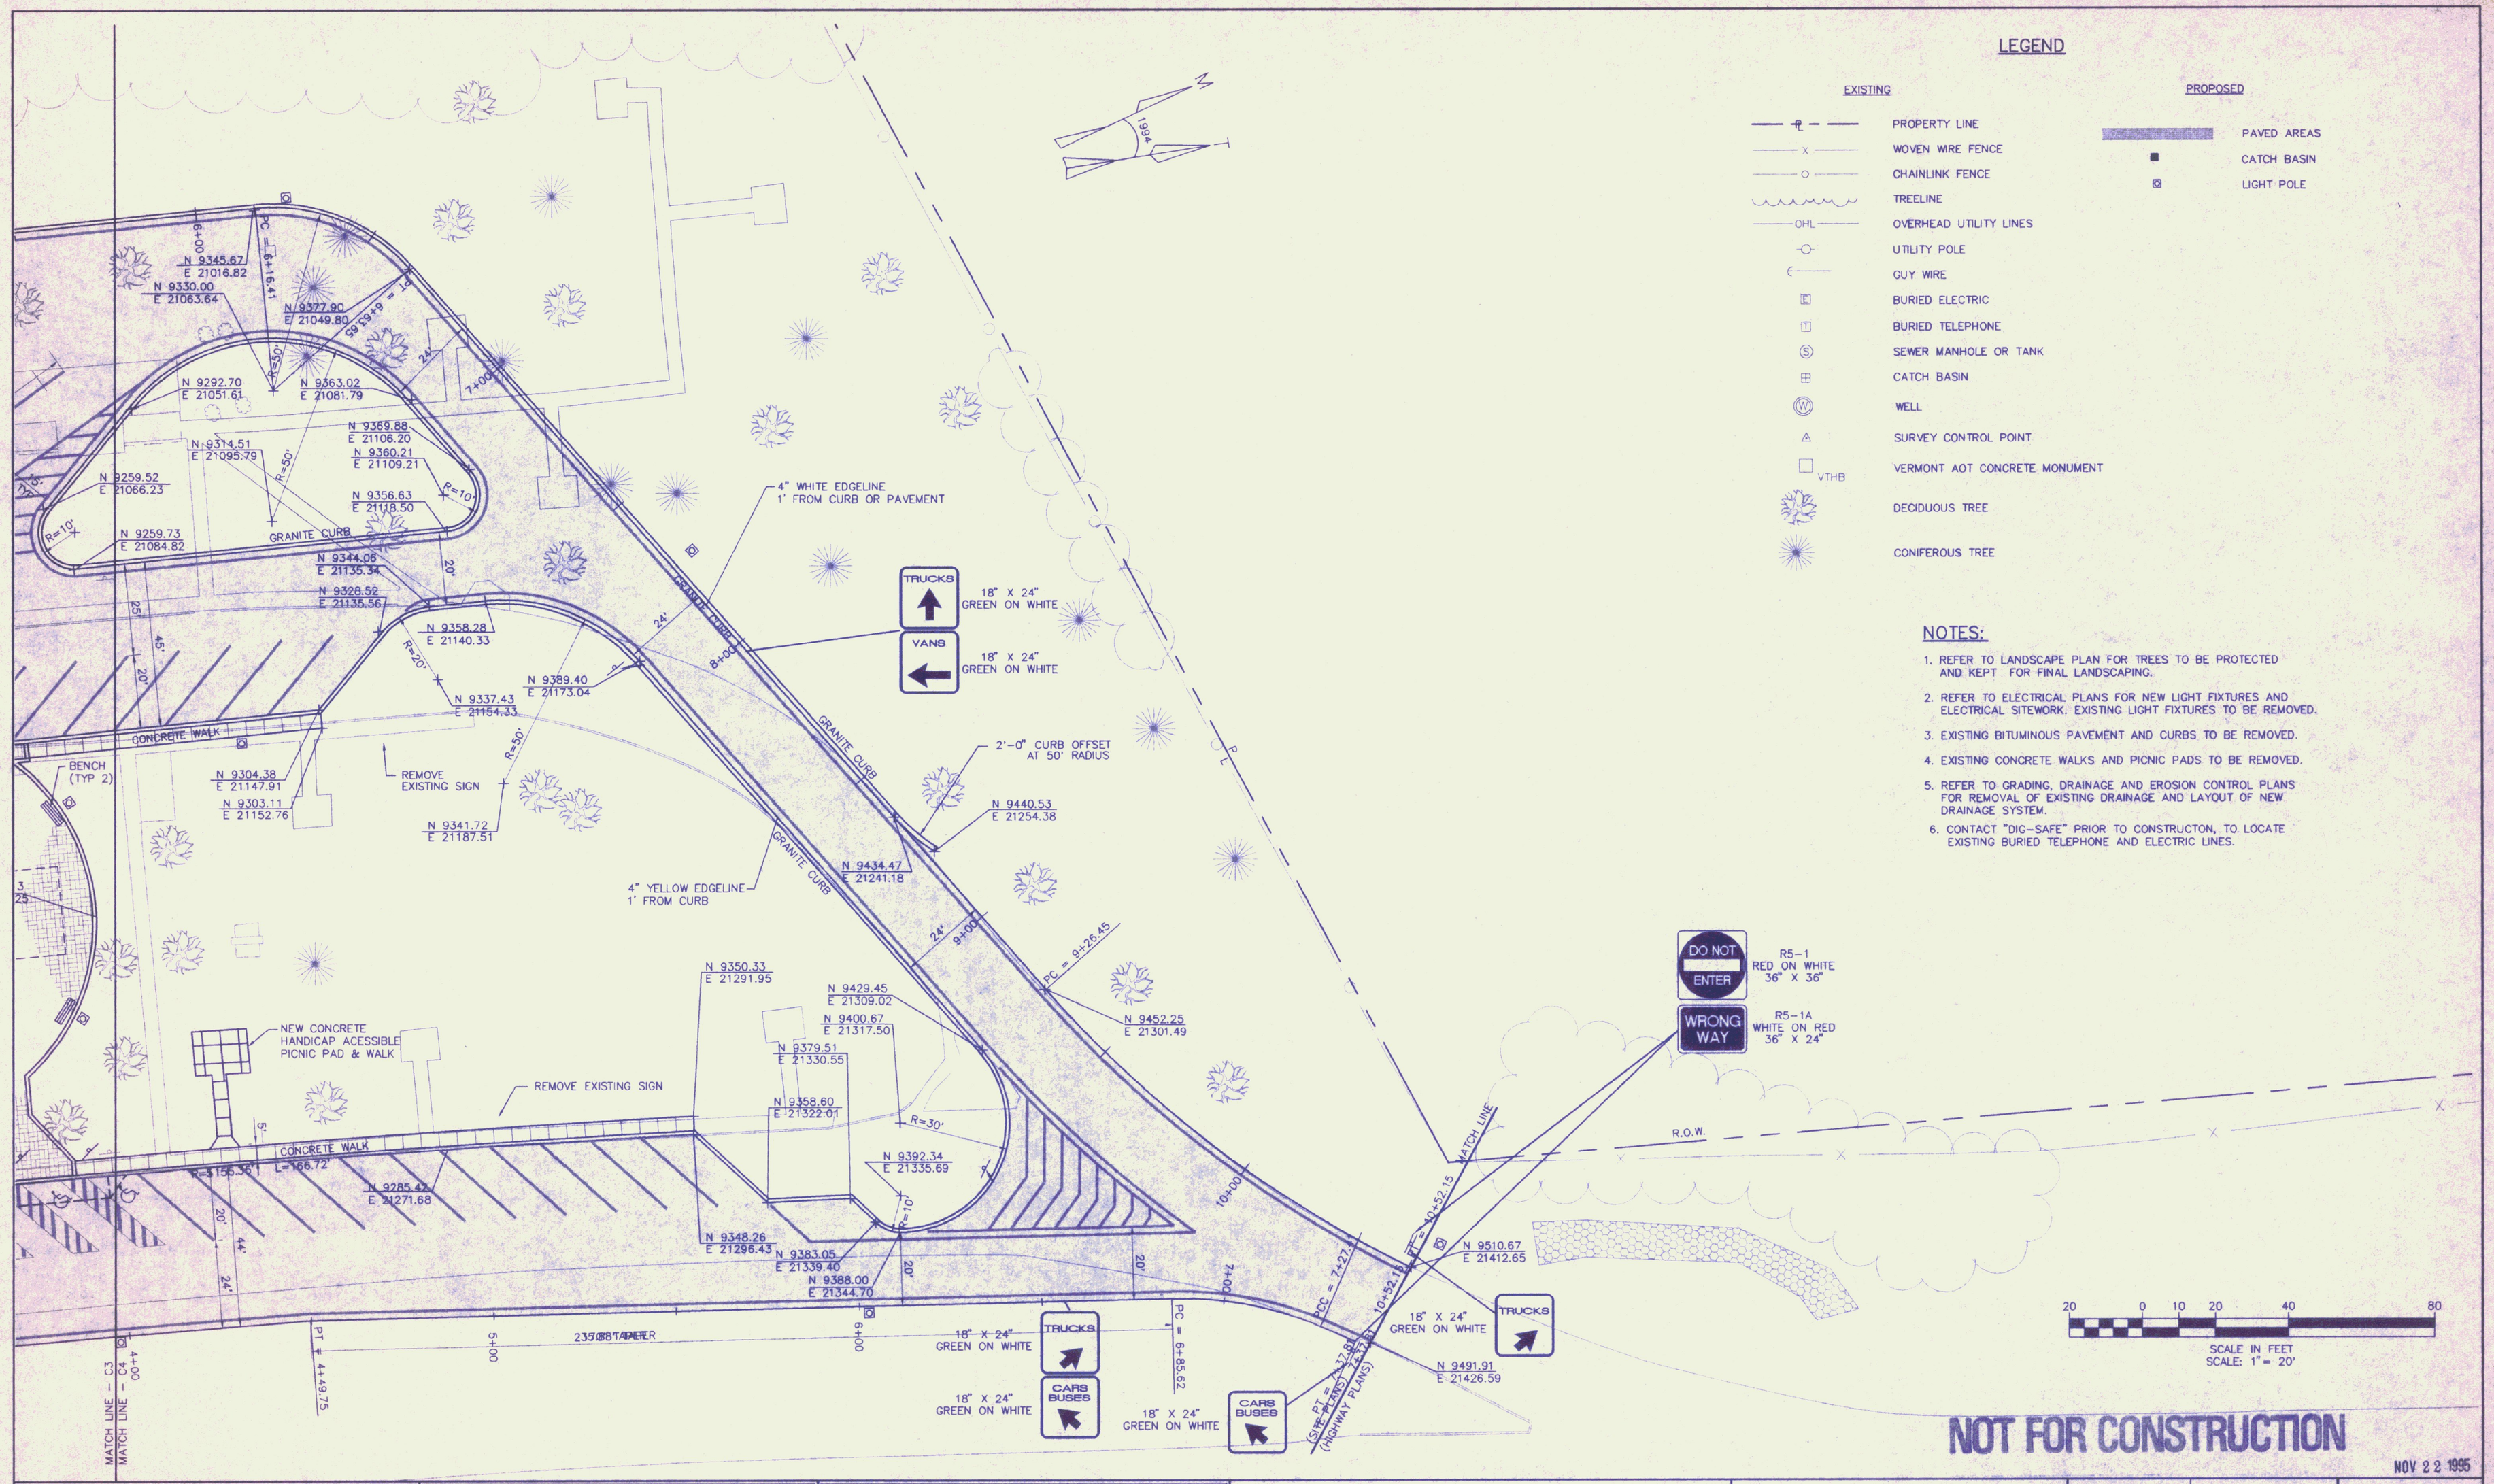

LEGEND

EXISTING		PROPOSED	
—R—	PROPERTY LINE		PAVED AREAS
—X—	WOVEN WIRE FENCE	■	CATCH BASIN
—O—	CHAINLINK FENCE	⊠	LIGHT POLE
	TREELINE		
—OHL—	OVERHEAD UTILITY LINES		
-O-	UTILITY POLE		
⊂	GUY WIRE		
E	BURIED ELECTRIC		
T	BURIED TELEPHONE		
Ⓢ	SEWER MANHOLE OR TANK		
⊞	CATCH BASIN		
Ⓦ	WELL		
△	SURVEY CONTROL POINT		
□ VTHB	VERMONT AOT CONCRETE MONUMENT		
	DECIDUOUS TREE		
	CONIFEROUS TREE		

NOTES:

1. REFER TO LANDSCAPE PLAN FOR TREES TO BE PROTECTED AND KEPT FOR FINAL LANDSCAPING.
2. REFER TO ELECTRICAL PLANS FOR NEW LIGHT FIXTURES AND ELECTRICAL SITEWORK. EXISTING LIGHT FIXTURES TO BE REMOVED.
3. EXISTING BITUMINOUS PAVEMENT AND CURBS TO BE REMOVED.
4. EXISTING CONCRETE WALKS AND PICNIC PADS TO BE REMOVED.
5. REFER TO GRADING, DRAINAGE AND EROSION CONTROL PLANS FOR REMOVAL OF EXISTING DRAINAGE AND LAYOUT OF NEW DRAINAGE SYSTEM.
6. CONTACT "DIG-SAFE" PRIOR TO CONSTRUCTON, TO LOCATE EXISTING BURIED TELEPHONE AND ELECTRIC LINES.

NOT FOR CONSTRUCTION

NOV 22 1995

N·B·F
Nimtz • Berryhill • Figiel
ARCHITECTS P.C.
24 1/2 Center Street, Rutland, Vermont 05701

Steven J. Banik, P.E.
STRUCTURAL ENGINEER
Cuttingsville, Vermont 05738

DuBois & King inc.
Highway Design
Site Engineering
Mechanical and
Electrical Engineers

SOUTHBOUND
WHITE RIVER JUNCTION
TRAVEL and INFORMATION CENTER
HARTFORD, VERMONT
JOB NAME

LAYOUT, MARKING
and SIGNAGE
PLAN B
SHEET TITLE

Proj. No.	R12688
Dwg No.	—
Drawn By:	KRK
Checked By	
Proj.Eng.	
Revised	
DATE:	NOV.1995

PRELIMINARY
ISSUED FOR

C4
DRAWING NUMBER

C:\DATA\PROJECTS\12688\WHITERIV4 Mon Nov 20 12:33:03 1995 Plotted by: ICW