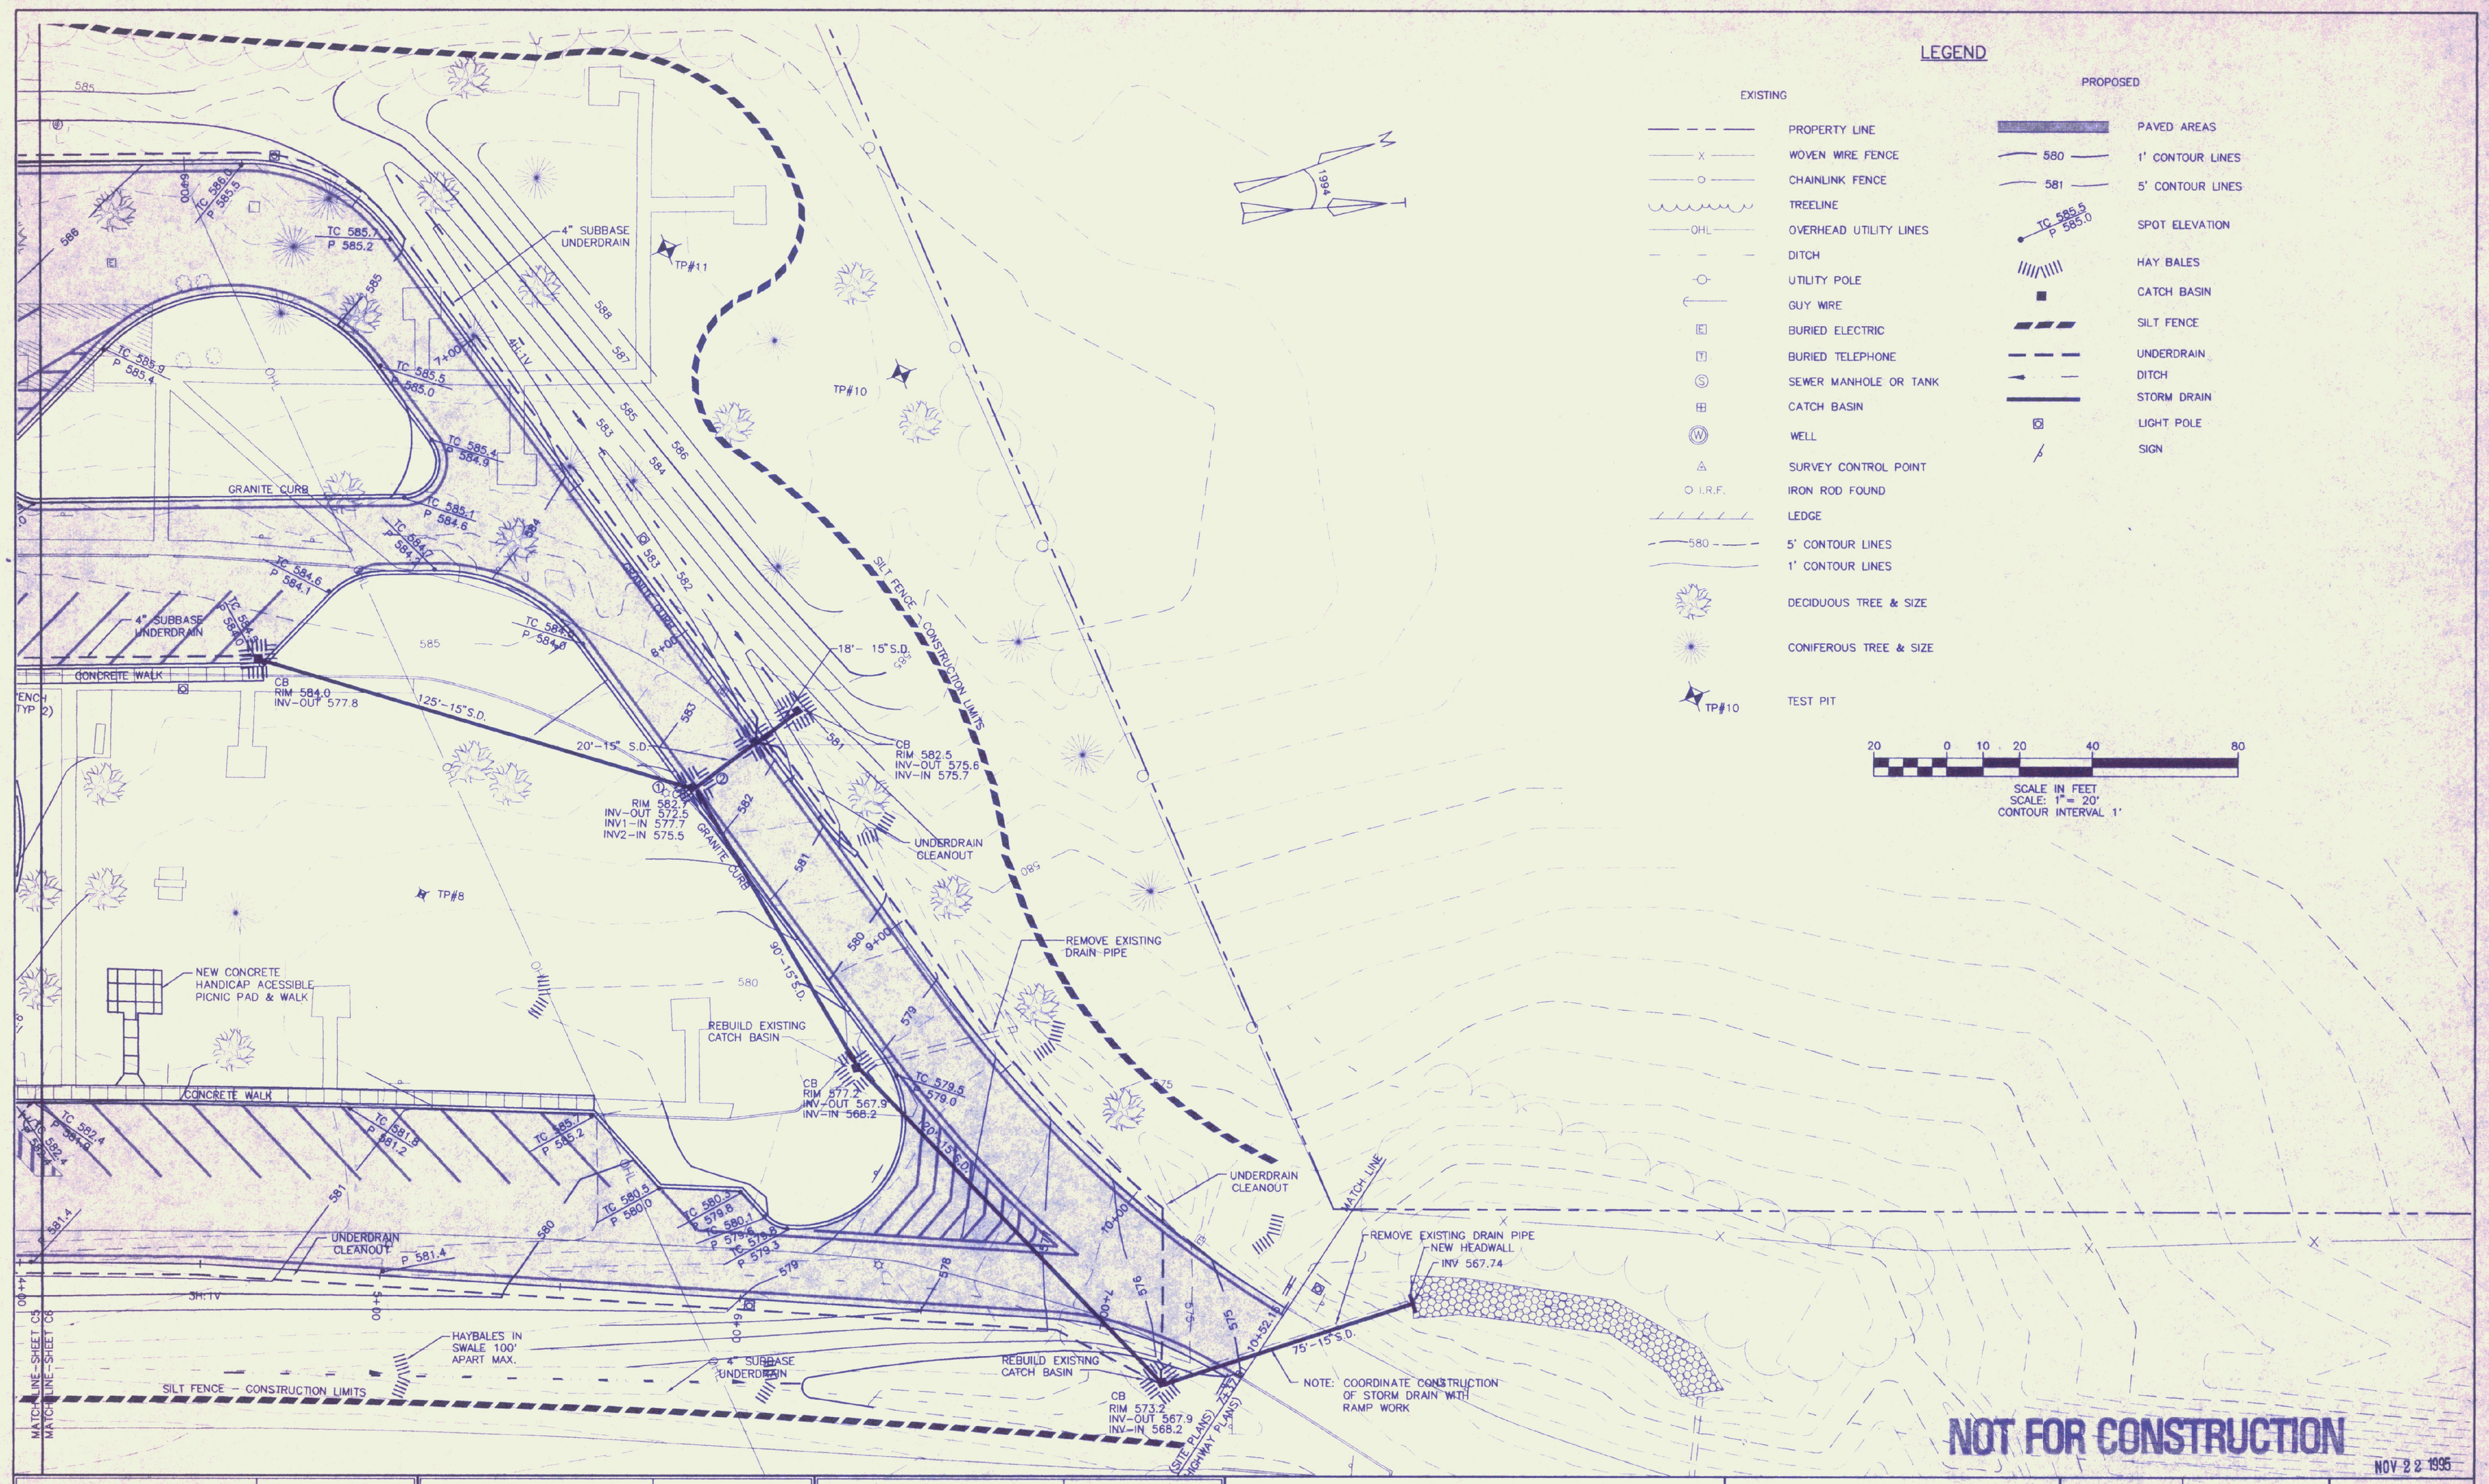

N·B·F
Nimtz • Berryhill • Figiel
ARCHITECTS P.C.
24 1/2 Center Street, Rutland, Vermont 05701

Steven J. Banik, P.E.
STRUCTURAL ENGINEER
Cuttingsville, Vermont 05738

DuBois & King inc.
Highway Design
Site Engineering
Mechanical and Electrical Engineers

SOUTHBOUND
WHITE RIVER JUNCTION
TRAVEL and INFORMATION CENTER
HARTFORD, VERMONT
JOB NAME

GRADING, DRAINAGE and EROSION CONTROL PLAN B
SHEET TITLE

Proj. No.	R12688
Dwg. No.	—
Drawn By:	KRK
Checked By	
Proj.Eng.	
Revised	
DATE:	NOV.1995

PRELIMINARY
ISSUED FOR

C6
DRAWING NUMBER

C:\DATA\PROJECTS\12688\WRTFRDRA Wed Nov 22 12:57:42 1995 Plotted by: TCW