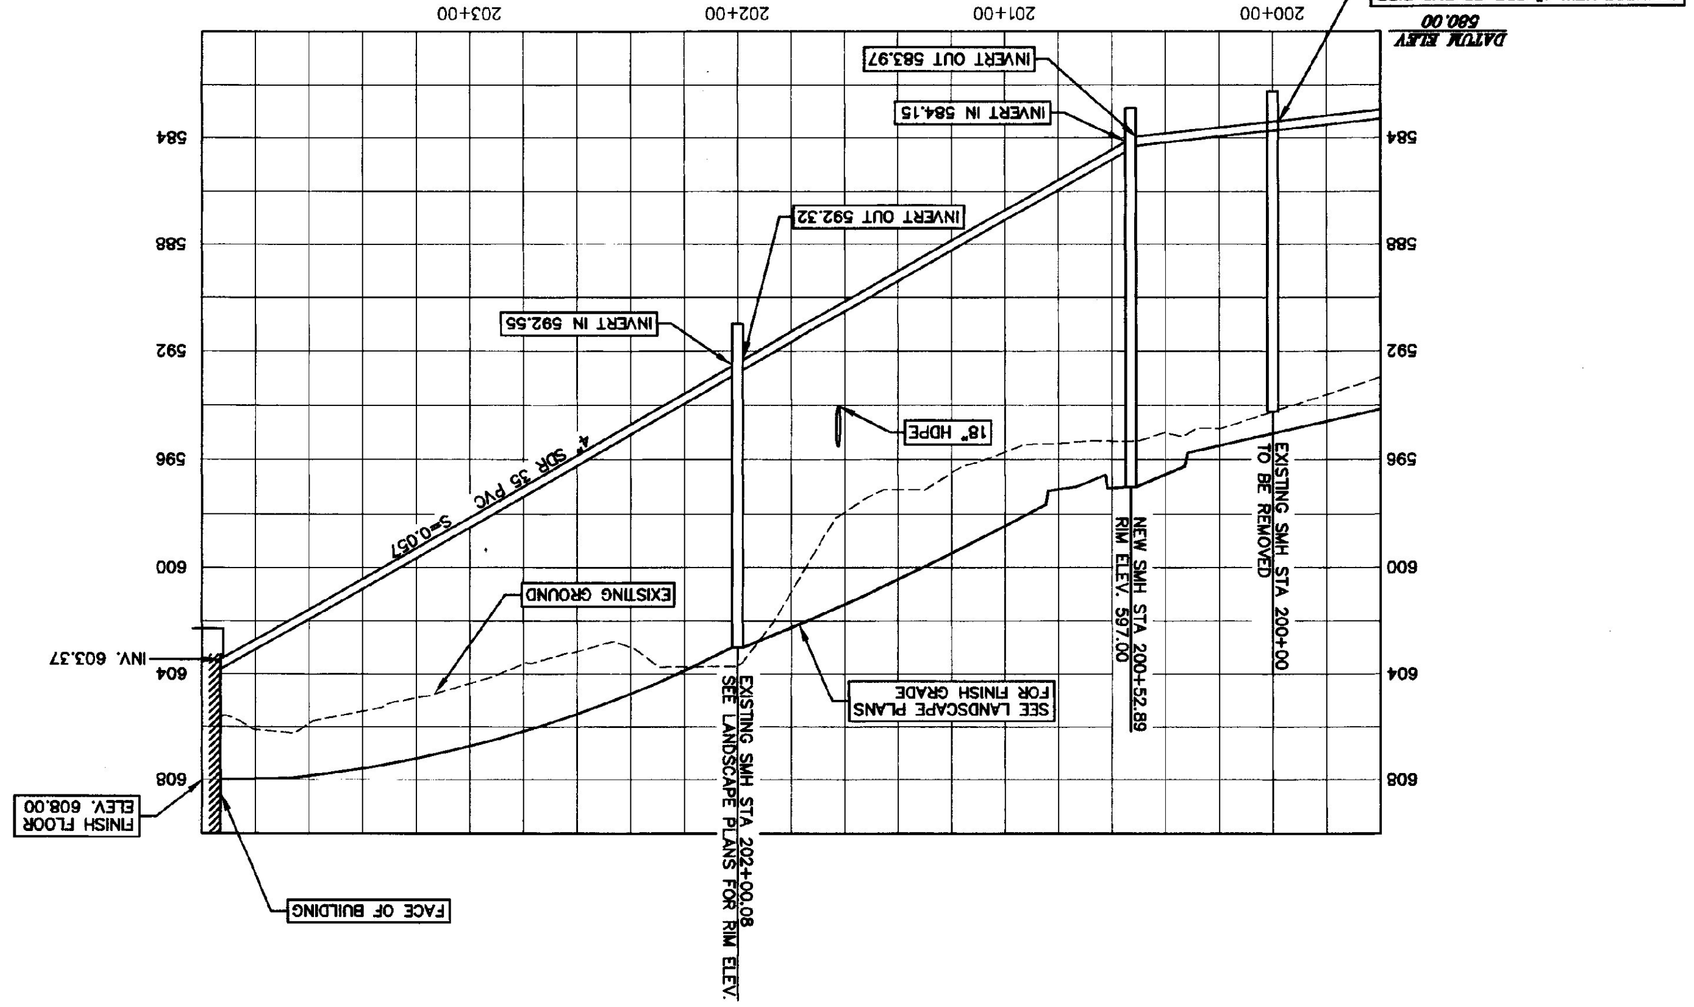

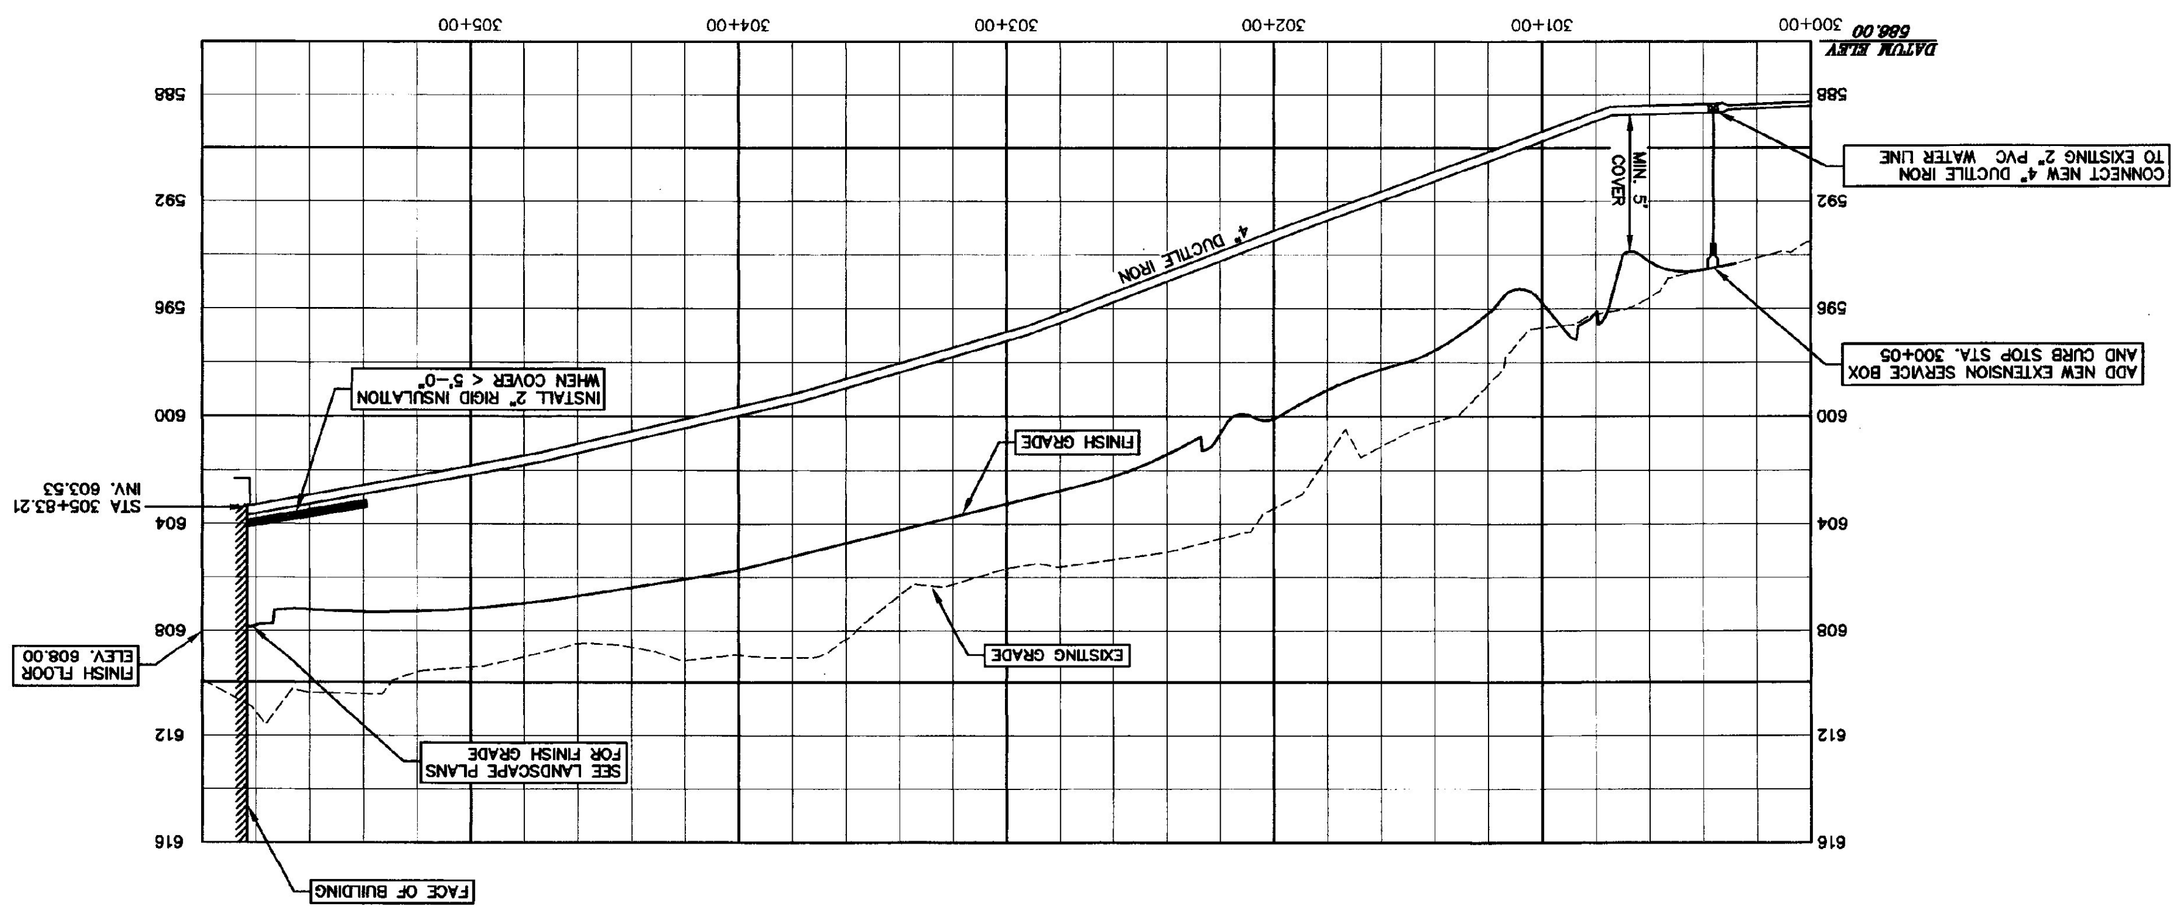

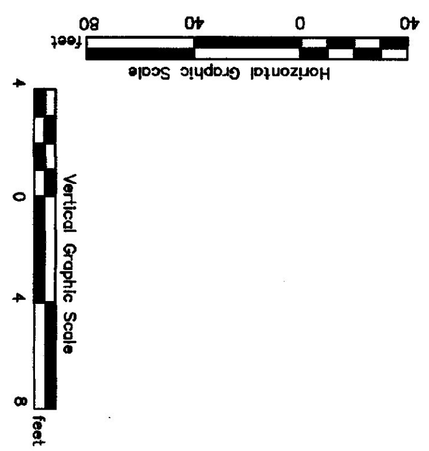

INTERSTATE 89 SOUTHBOUND WILLISTON INFORMATION CENTER WATER & SEWER PROFILES

WILLISTON PROJECT # IM-BLDG(4) VERMONT

STATE OF VERMONT PAUL DUCHESNEAU No. 3567 PROFESSIONAL ENGINEER

CHAMPLAIN CONSULTING ENGINEERS
85 PRIM ROAD, P.O. BOX 453
COLCHESTER, VERMONT 05446
(802) 863-8060
(802) 864-1878 FAX

COPYRIGHT © 2001
CHAMPLAIN CONSULTING ENGINEERS
ALL RIGHTS RESERVED

REVISIONS	BY

DRAWN	CCE
CHECKED	PD
SCALE	AS NOTED
DATE	01/16/01
JOB NO.	93114
SHEET	Csb

OF 19 SHEETS

CCE/ALC File: C:\SOS\PROJ\93114-3389\Csb. dgnRendered Dwg Plotted: 2001-01-15 15:05:46