HINGED SIGNS MOUNTED ON 3" SQUARE TUBULAR ALUMINUM SEE SHEET C12sb

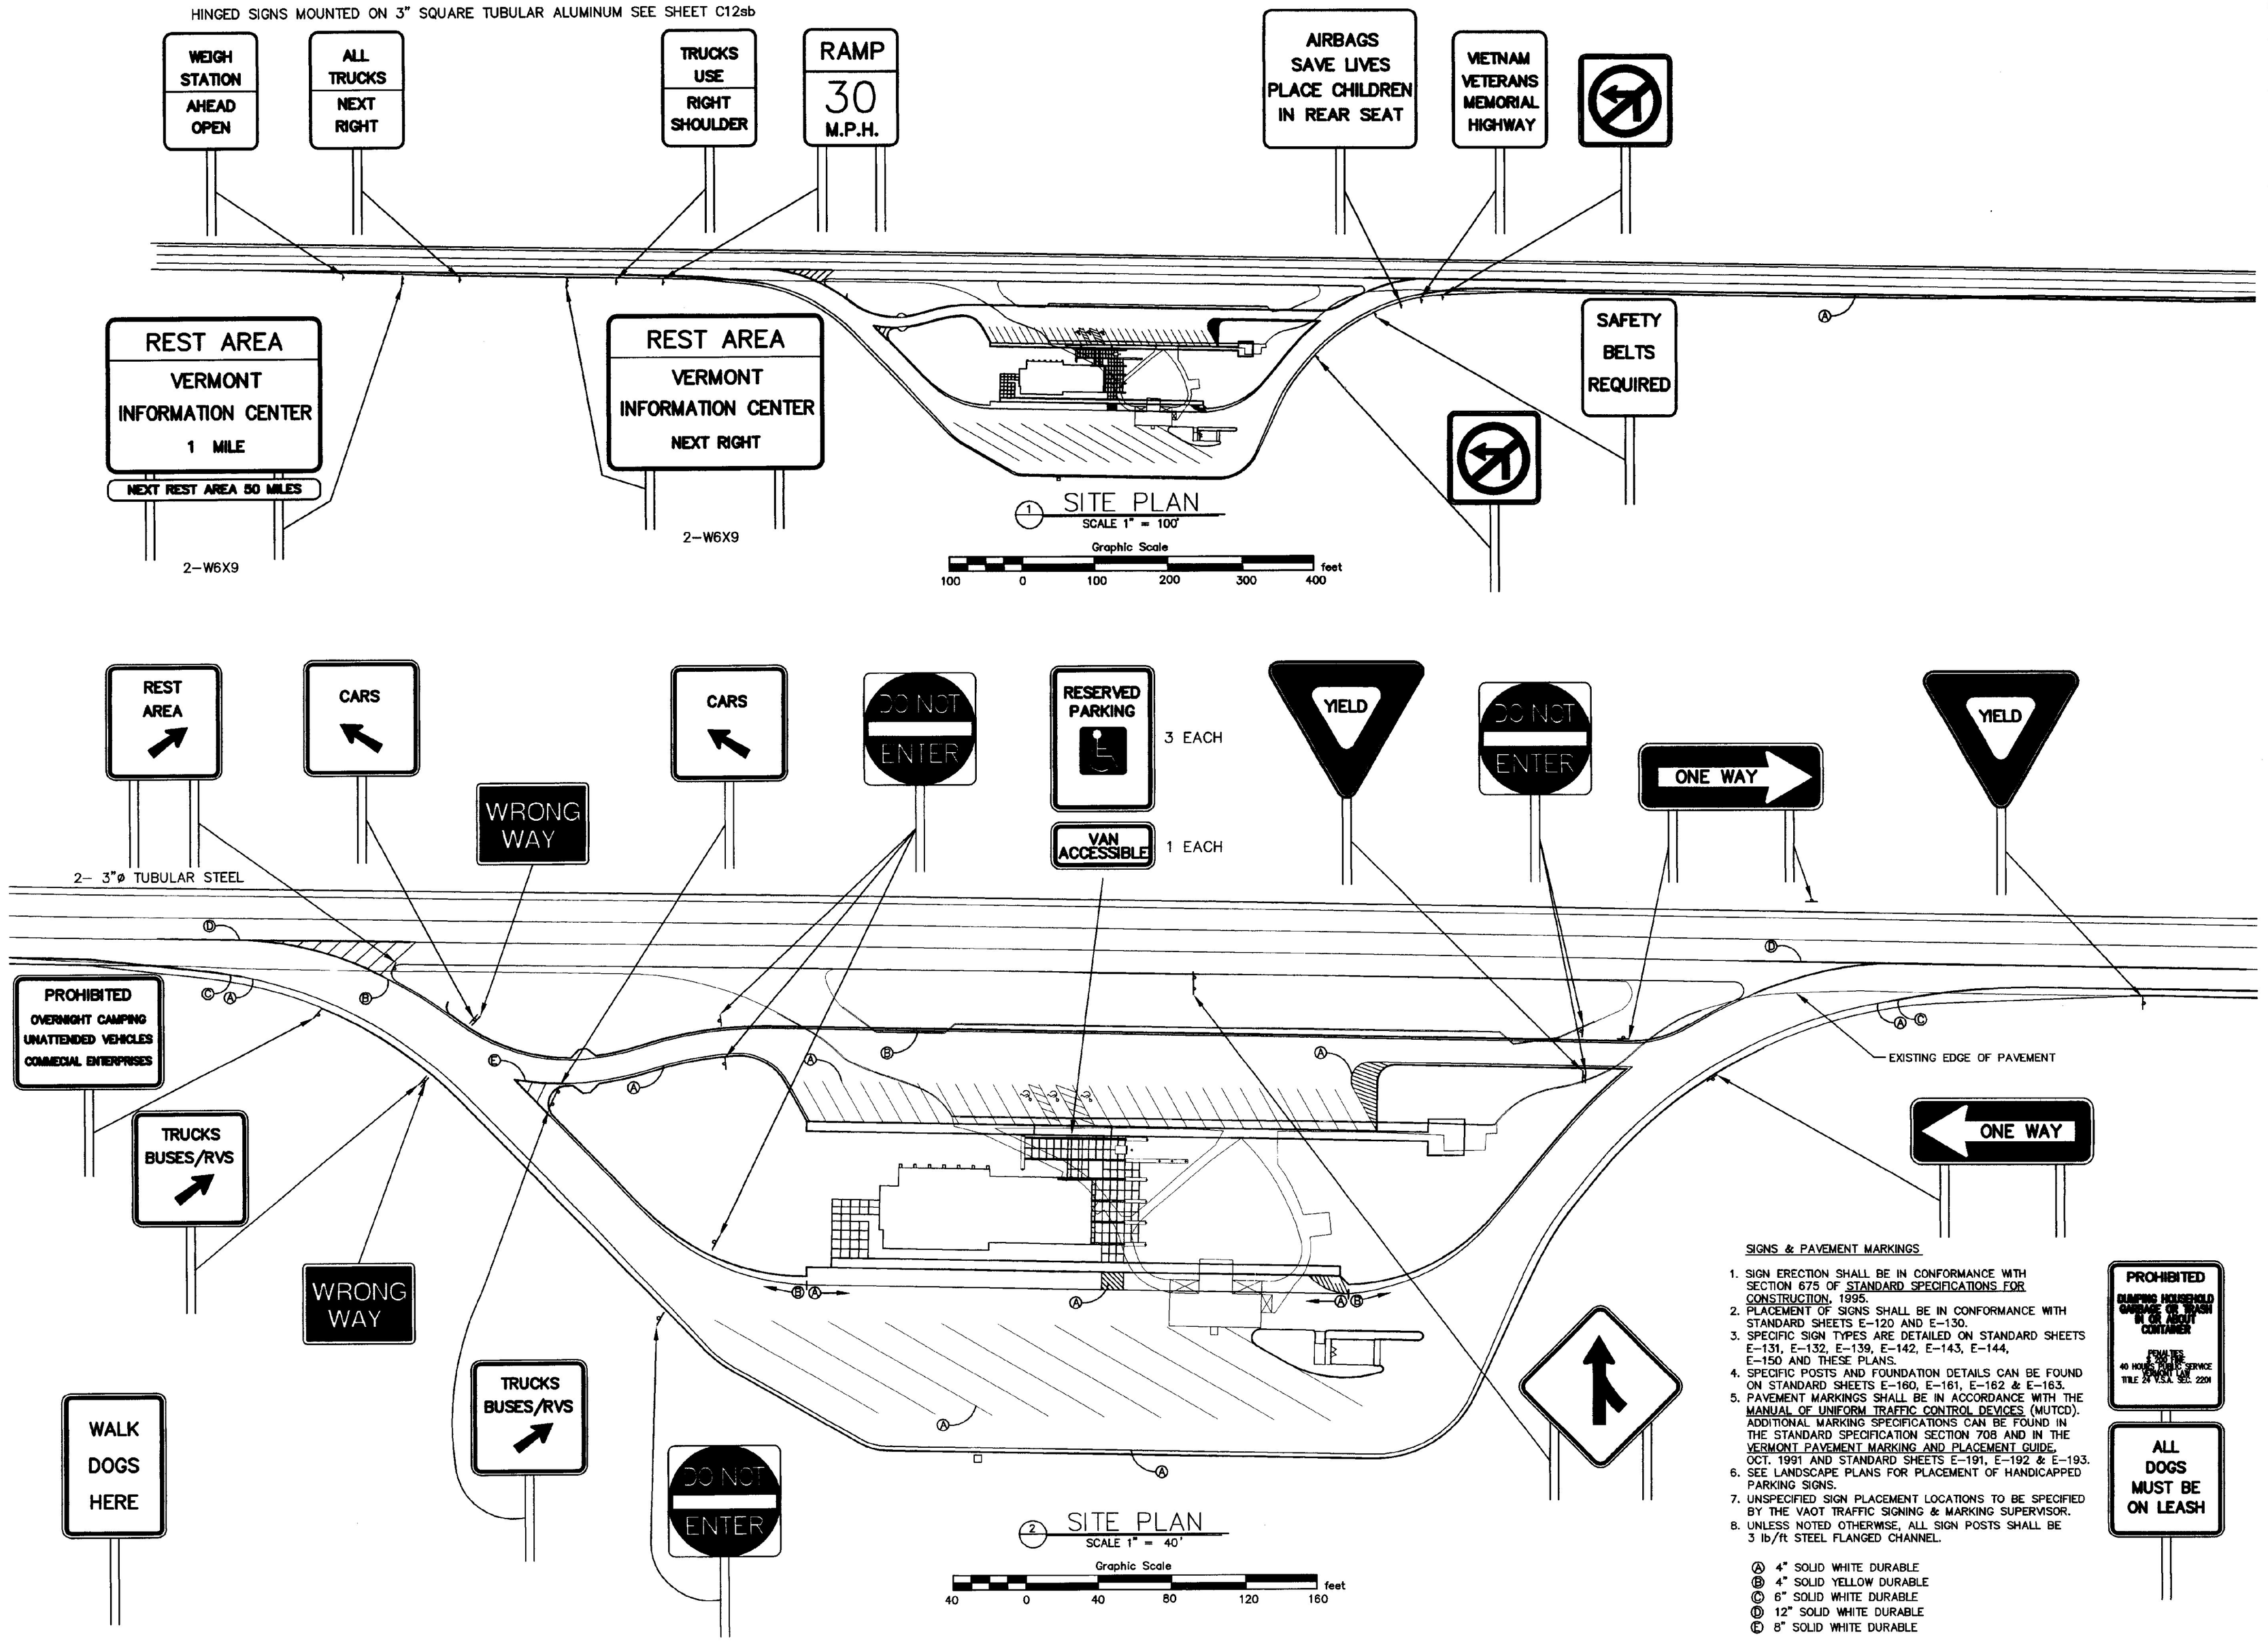


SIGNS & PAVEMENT MARKINGS

1. SIGN ERECTION SHALL BE IN CONFORMANCE WITH SECTION 675 OF STANDARD SPECIFICATIONS FOR CONSTRUCTION, 1995.
2. PLACEMENT OF SIGNS SHALL BE IN CONFORMANCE WITH STANDARD SHEETS E-120 AND E-130.
3. SPECIFIC SIGN TYPES ARE DETAILED ON STANDARD SHEETS E-131, E-132, E-139, E-142, E-143, E-144, E-150 AND THESE PLANS.
4. SPECIFIC POSTS AND FOUNDATION DETAILS CAN BE FOUND ON STANDARD SHEETS E-160, E-161, E-162 & E-163.
5. PAVEMENT MARKINGS SHALL BE IN ACCORDANCE WITH THE MANUAL OF UNIFORM TRAFFIC CONTROL DEVICES (MUTCD). ADDITIONAL MARKING SPECIFICATIONS CAN BE FOUND IN THE STANDARD SPECIFICATION SECTION 708 AND IN THE VERMONT PAVEMENT MARKING AND PLACEMENT GUIDE, OCT. 1991 AND STANDARD SHEETS E-191, E-192 & E-193.
6. SEE LANDSCAPE PLANS FOR PLACEMENT OF HANDICAPPED PARKING SIGNS.
7. UNSPECIFIED SIGN PLACEMENT LOCATIONS TO BE SPECIFIED BY THE VAOT TRAFFIC SIGNING & MARKING SUPERVISOR.
8. UNLESS NOTED OTHERWISE, ALL SIGN POSTS SHALL BE 3 lb/ft STEEL FLANGED CHANNEL.

Ⓐ 4" SOLID WHITE DURABLE
Ⓑ 4" SOLID YELLOW DURABLE
Ⓒ 6" SOLID WHITE DURABLE
Ⓓ 12" SOLID WHITE DURABLE
Ⓔ 8" SOLID WHITE DURABLE

| REVISIONS | BY |
|---|---|
| | |

COPYRIGHT © 2001
CHAMPLAIN CONSULTING ENGINEERS
ALL RIGHTS RESERVED

CHAMPLAIN CONSULTING ENGINEERS
85 PRIM ROAD, P.O. BOX 453
COLCHESTER, VERMONT 05446
(802) 863-8060
(802) 864-1878 FAX

STATE OF VERMONT PAUL DUCHENEAU NO. 3567 REGISTERED PROFESSIONAL ENGINEER

# INTERSTATE 89 SOUTHBOUND WILLISTON INFORMATION CENTER SIGNS & PAVEMENT MARKINGS

WILLISTON VERMONT

PROJECT # IM-BLDG(4)

| | |
|---|---|
| DRAWN | CCE |
| CHECKED | PD |
| SCALE | 1" = 40' |
| DATE | 01/16/01 |
| JOB NO. | 93114 |
| SHEET | C12sb |

OF 19 SHEETS

CCE/ACAD File: C:\SDOS\VAMU\93114-3859\B-12sheet.dwg Plotted: 2001-01-15 15:41:02