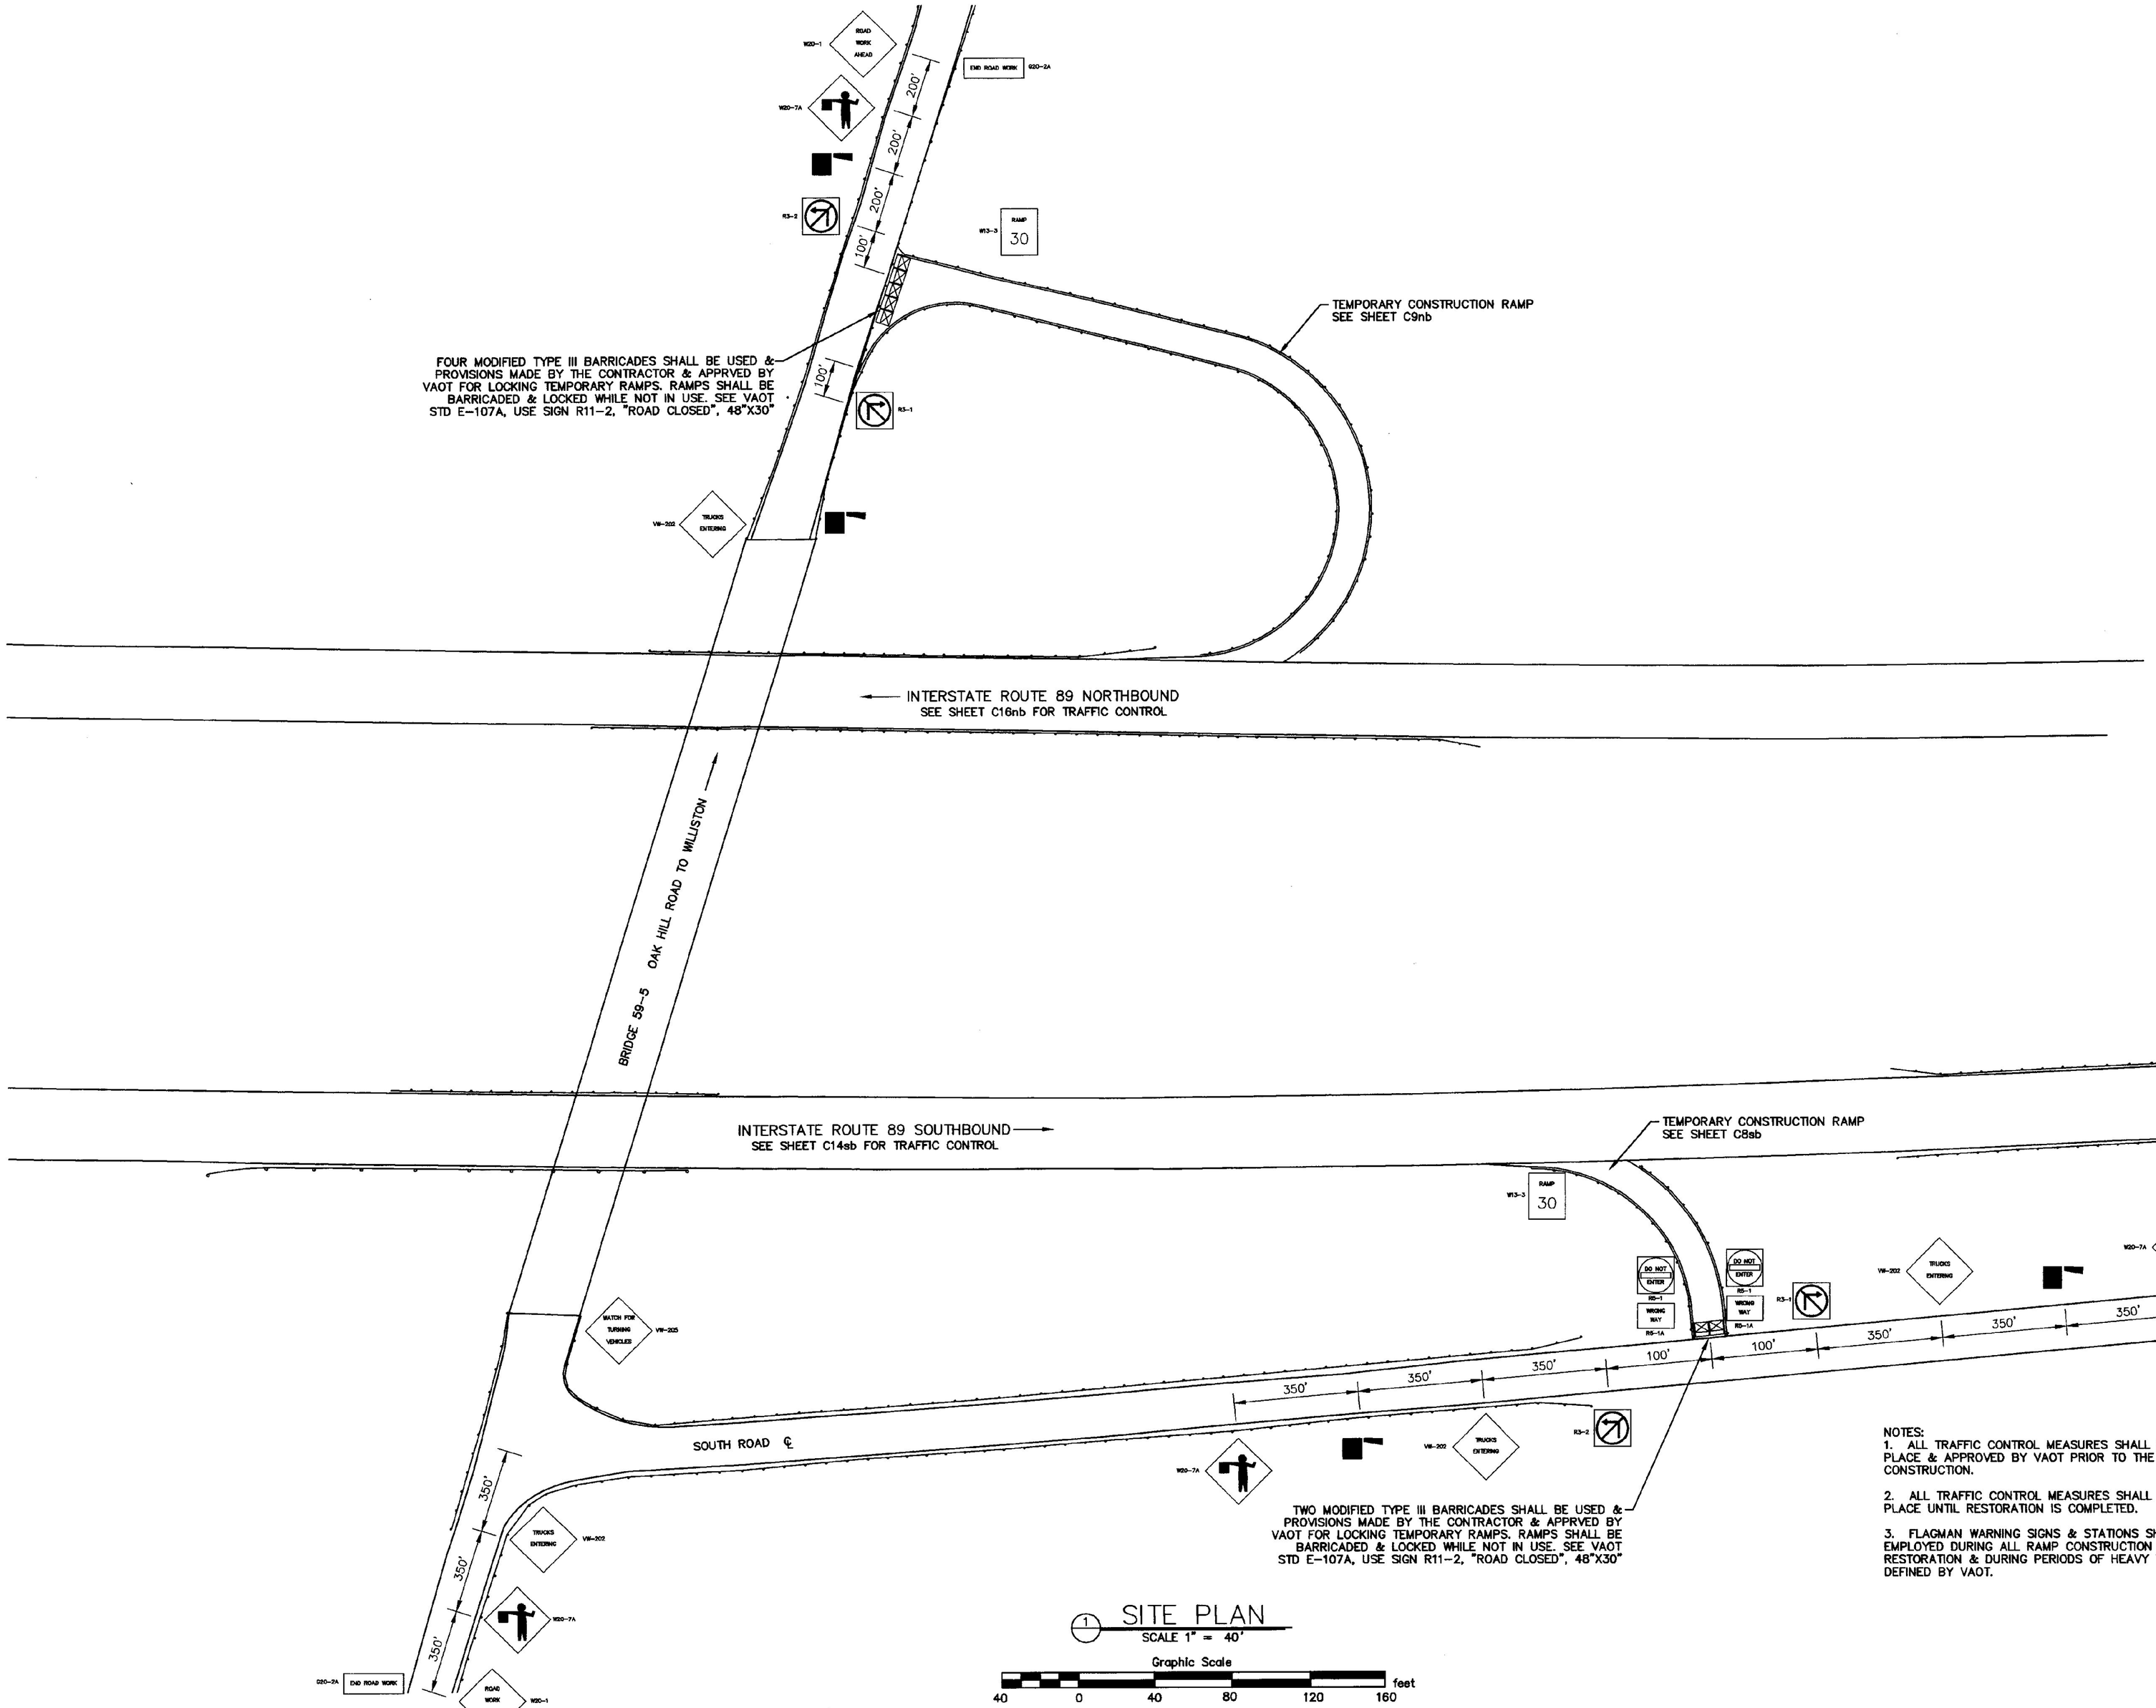

NOTES:
1. ALL TRAFFIC CONTROL MEASURES SHALL BE IN PLACE & APPROVED BY VAOT PRIOR TO THE START OF CONSTRUCTION.

2. ALL TRAFFIC CONTROL MEASURES SHALL REMAIN IN PLACE UNTIL RESTORATION IS COMPLETED.

3. FLAGMAN WARNING SIGNS & STATIONS SHALL BE EMPLOYED DURING ALL RAMP CONSTRUCTION & RESTORATION & DURING PERIODS OF HEAVY TRAFFIC AS DEFINED BY VAOT.

1 SITE PLAN
SCALE 1" = 40'

Graphic Scale
40 0 40 80 120 160 feet

REVISIONS	BY

COPYRIGHT © 2001
CHAMPLAIN CONSULTING ENGINEERS
ALL RIGHTS RESERVED

CHAMPLAIN CONSULTING ENGINEERS
85 PRIM ROAD, P.O. BOX 453
COLCHESTER, VERMONT 05446
(802) 863-8060
(802) 864-1878 FAX

STATE OF VERMONT
PAUL OUIMETTE
No. 3567
REGISTERED
PROFESSIONAL ENGINEER

INTERSTATE 89 SOUTHBOUND
WILLISTON INFORMATION CENTER
ADDITIONAL TRAFFIC CONTROL

WILLISTON VERMONT
PROJECT # IM-BLDG(4)

DRAWN	CCE
CHECKED	PD
SCALE	1" = 40'
DATE	01/16/01
JOB NO.	93114
SHEET	C15sb
OF	19 SHEETS

CCE/AMC File:C:\SIGS\93114-SIGS\SIS-15sbsht.dwg Plotted:2001-01-13 15:57:16