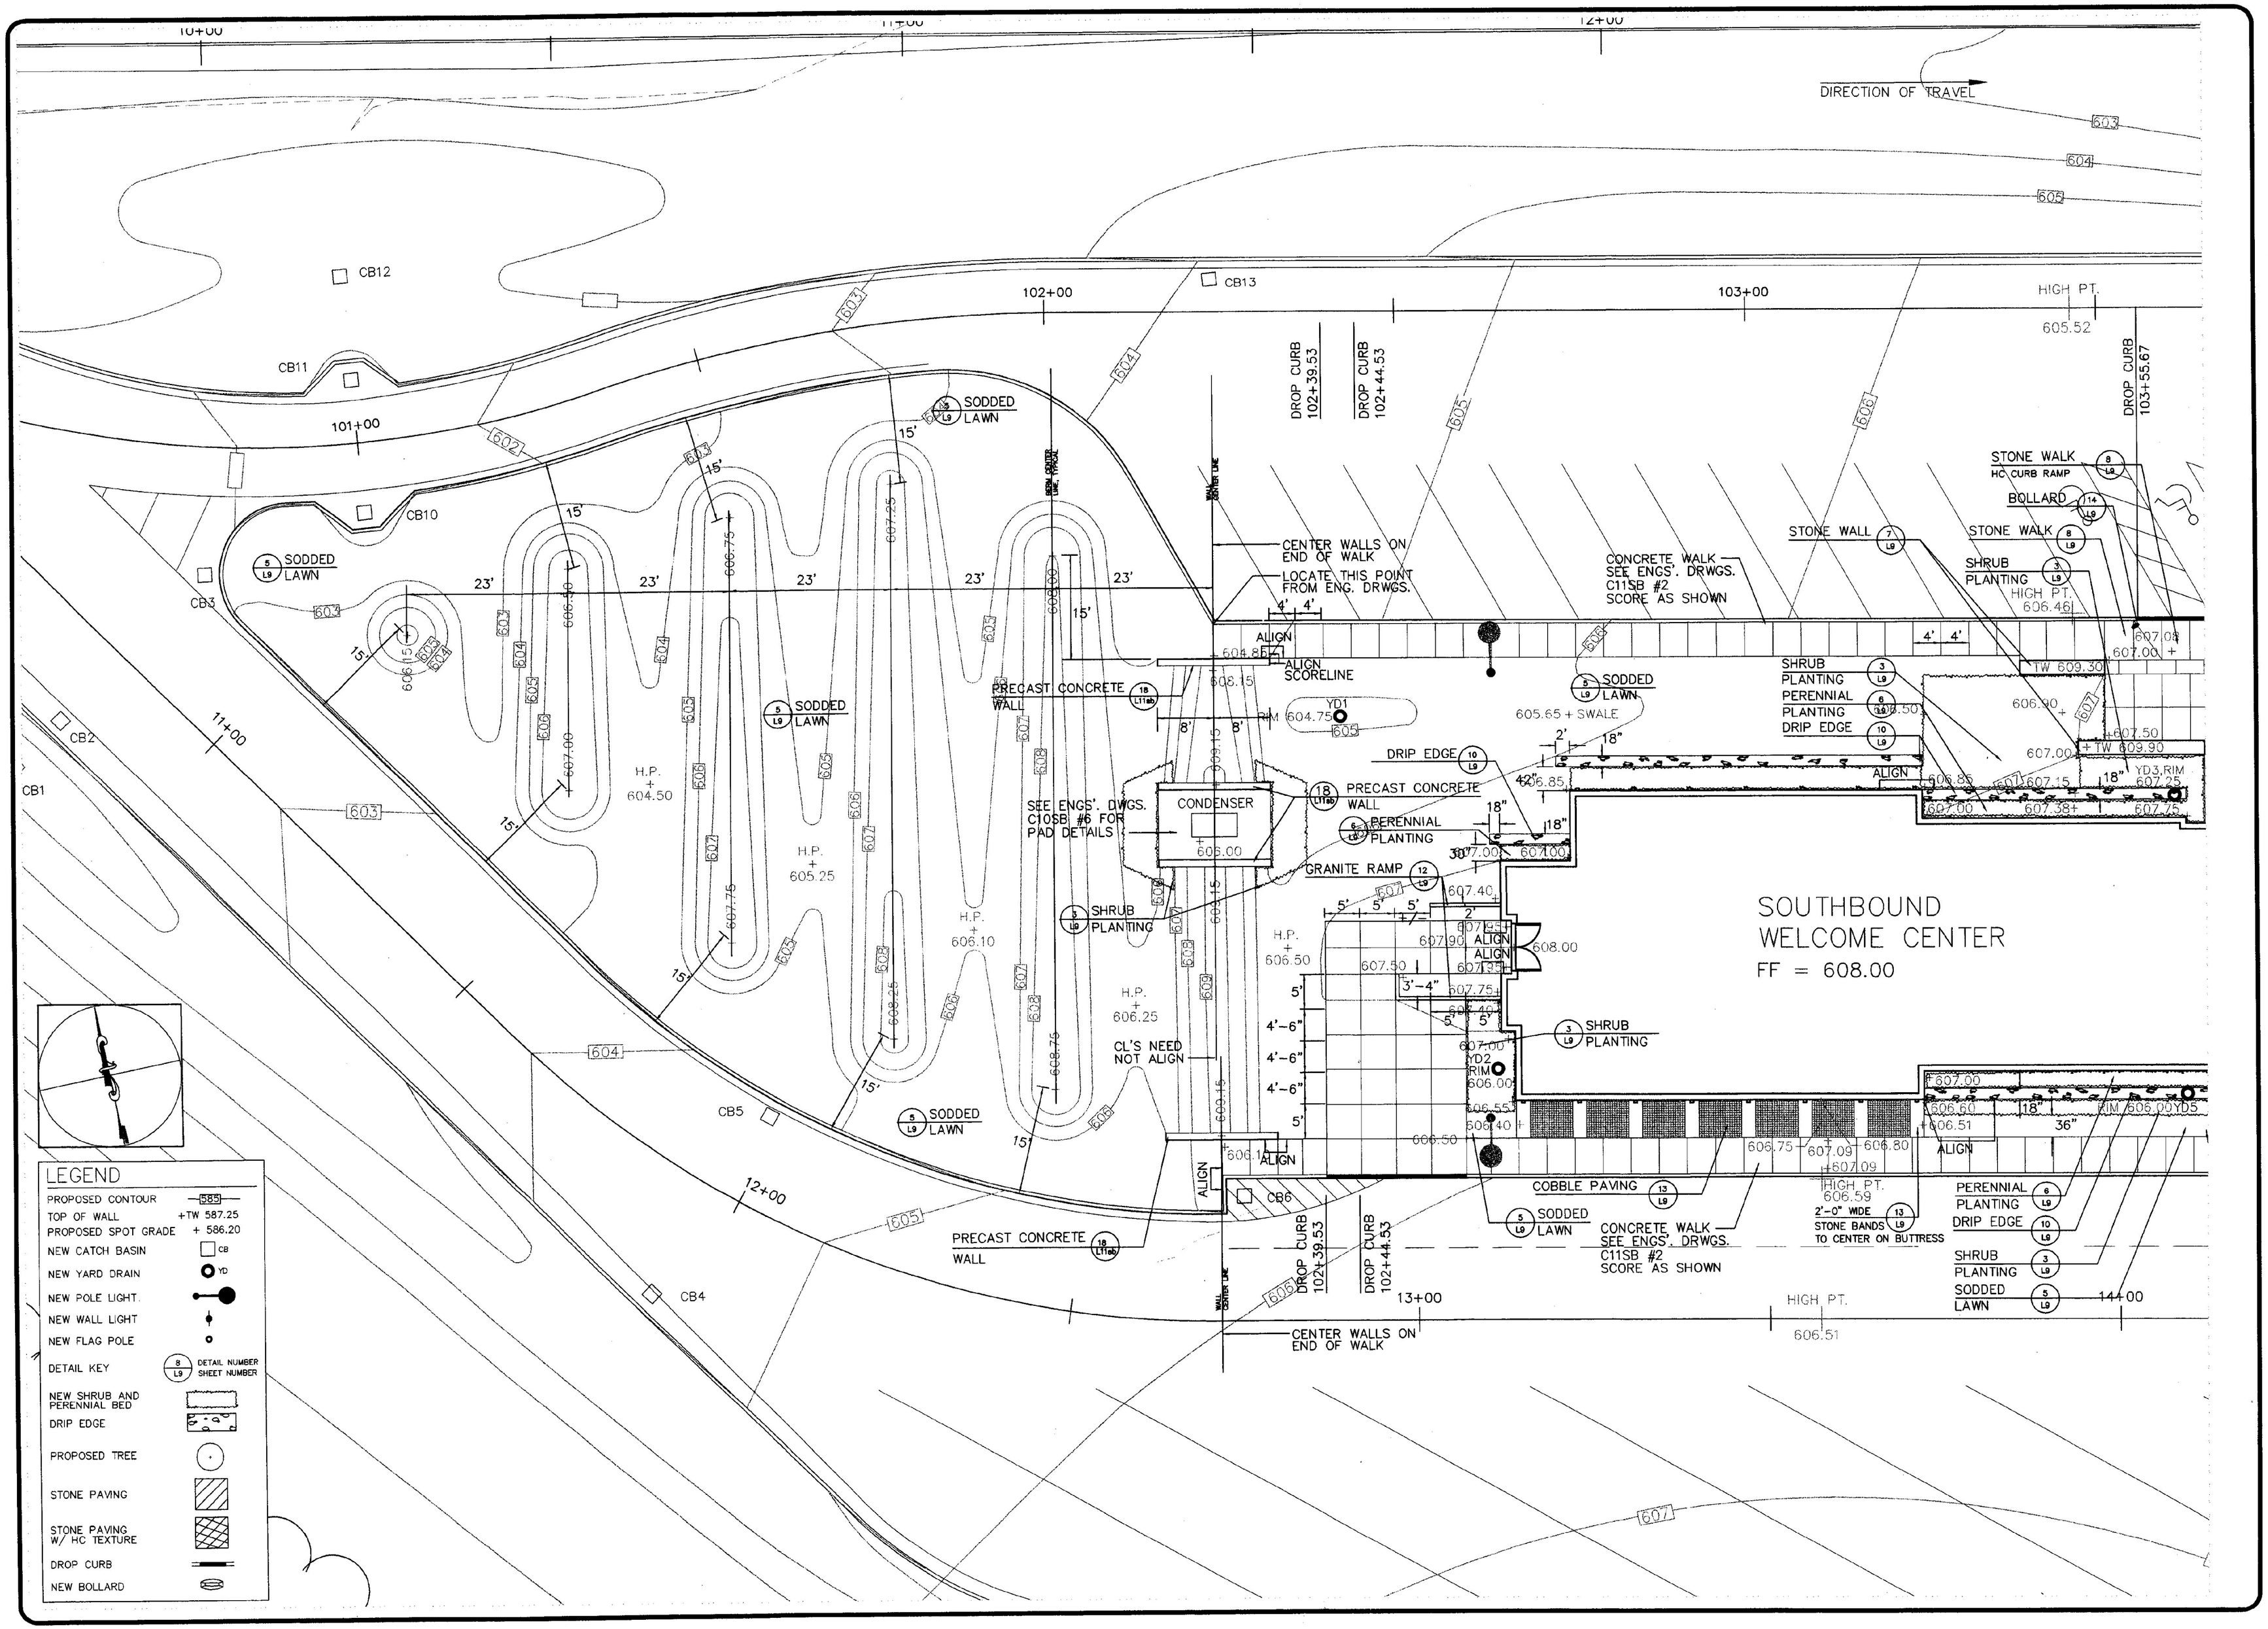

REVISIONS	BY
1.16.2001	AGS

COPYRIGHT ©2000
OFFICE OF H. KEITH WAGNER
ALL RIGHTS RESERVED

CHAMPLAIN CONSULTING ENGINEERS
128 PRIM ROAD, P.O. BOX 453
COLCHESTER, VERMONT 05446
(802) 863-6060
(802) 864-1878 FAX

OHKW
OFFICE OF H. KEITH WAGNER
LANDSCAPE ARCHITECTS

INTERSTATE 89 SOUTHBOUND
WILLISTON INFORMATION CENTERS
IM-BLDG(4)
LANDSCAPE PLAN: BUILDING SITE
LAYOUT PLAN
WILLISTON VERMONT

DRAWN	AGS
CHECKED	HKW
SCALE	1"=10'
DATE	9-18-2000
JOB NO.	99933
SHEET	L3sb

3 of 11 SHEETS