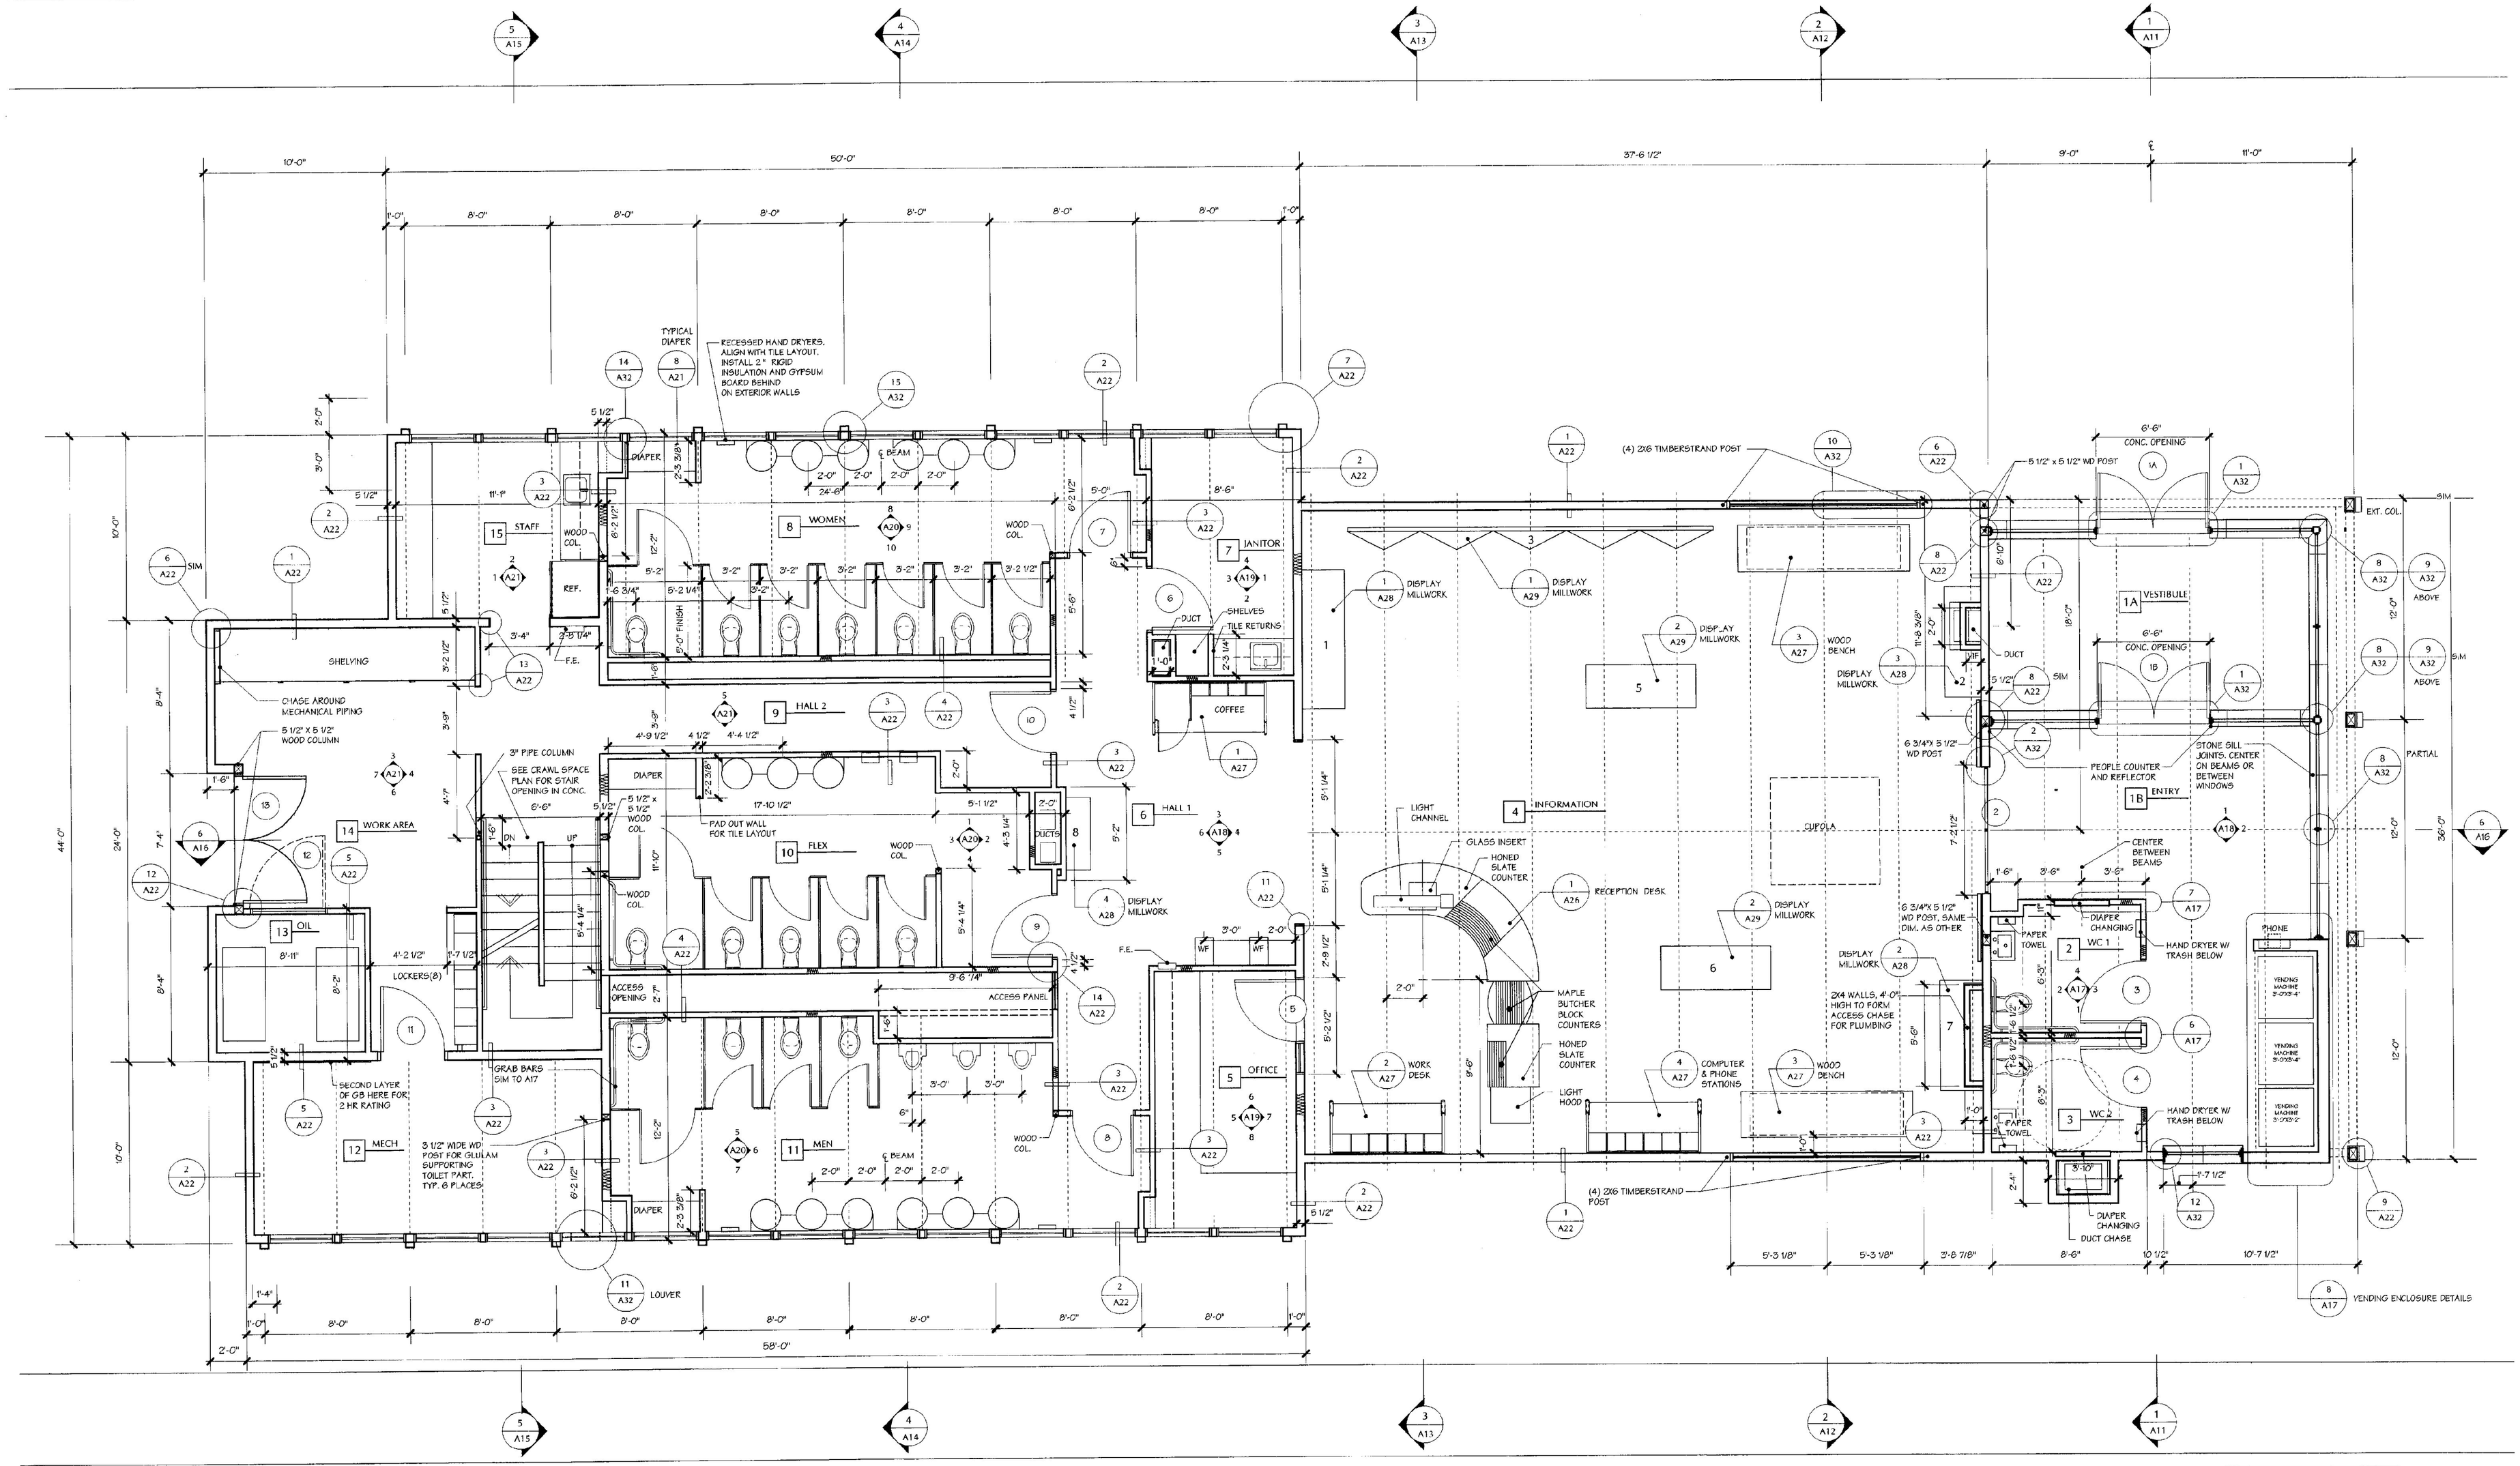

FLOOR PLAN

1/4" = 1' - 0"

NOTE: ALL DIMENSIONS TO ROUGH FRAMING UNLESS NOTED OTHERWISE

WILLISTON INFORMATION CENTER I89 Southbound

Project #: IM - BLDG (4)

DUNCAN • WISNIEWSKI ARCHITECTURE ▪
255 SOUTH CHAMPLAIN STREET, BURLINGTON, VERMONT 05401 802.864.6693

REGISTERED ARCHITECT MICHAEL WISNIEWSKI No. 1202 STATE OF VERMONT

JANUARY 16, 2001

A1sb