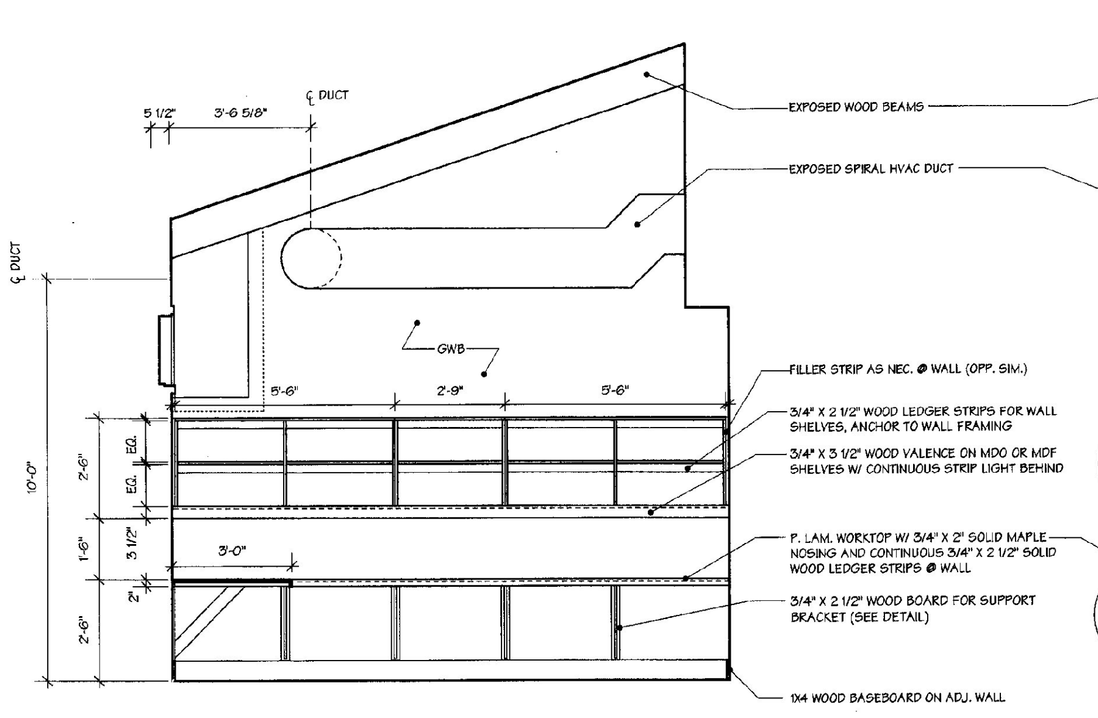

5 STAFF OFFICE

3/8" = 1' - 0"

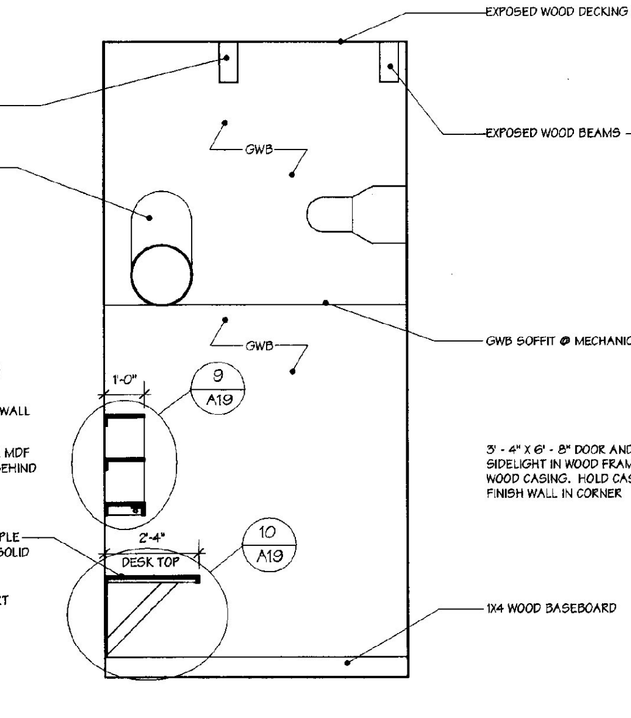

6 STAFF OFFICE

3/8" = 1' - 0"

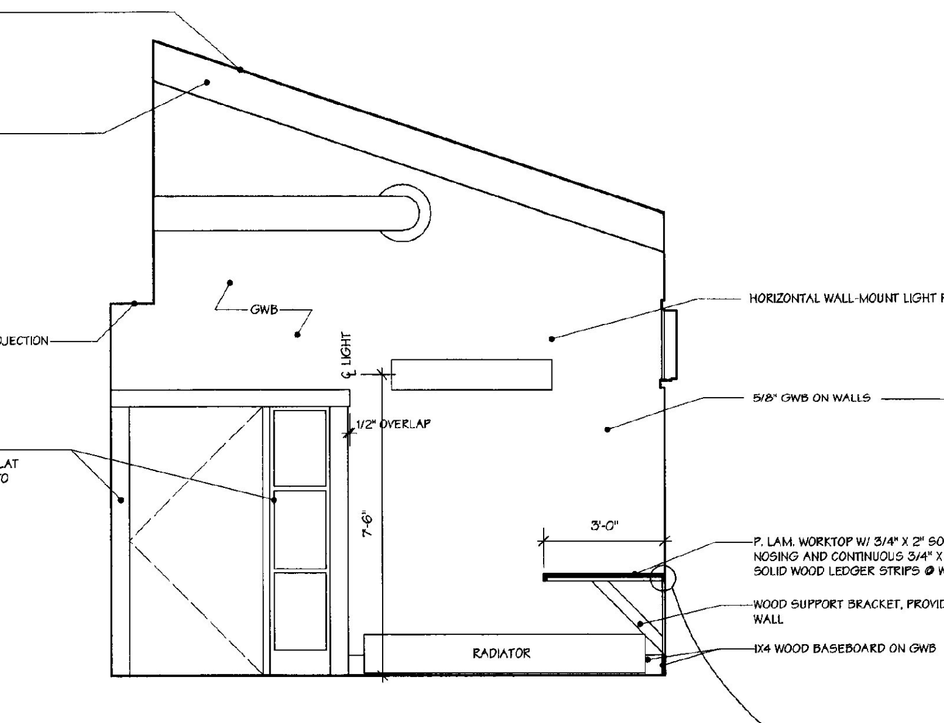

7 STAFF OFFICE

3/8" = 1' - 0"

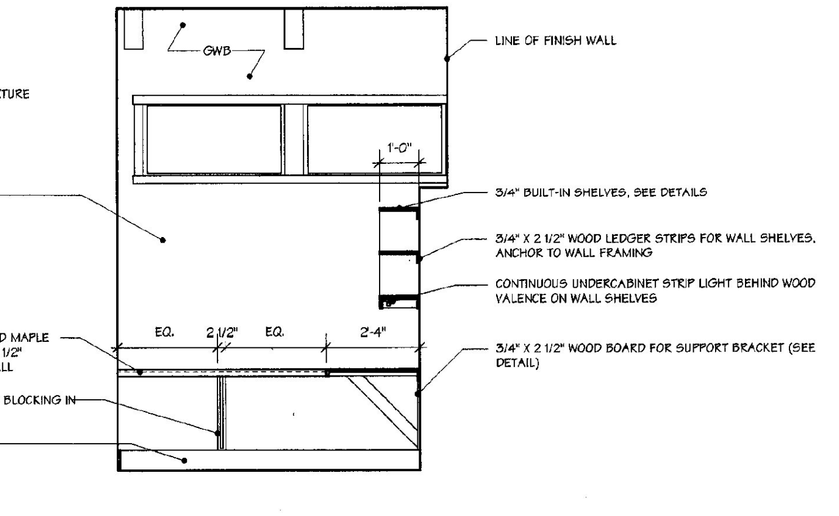

8 STAFF OFFICE

3/8" = 1' - 0"

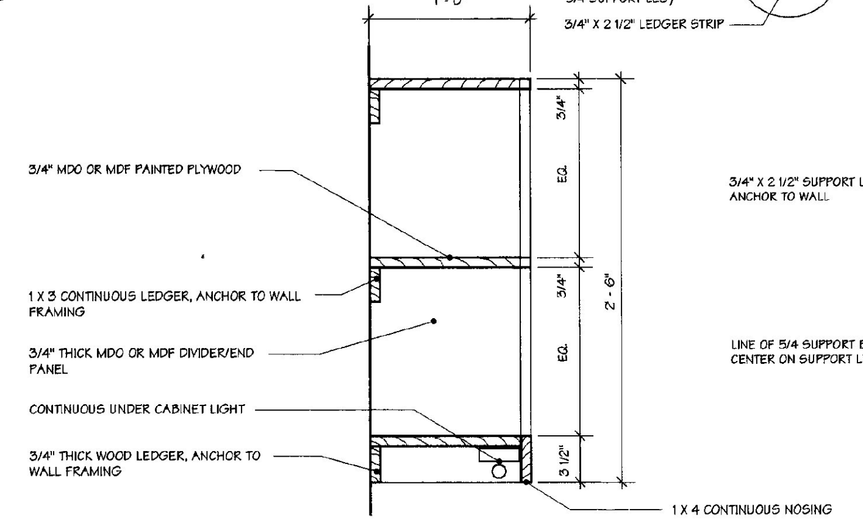

9 SHELF DETAIL

1 1/2" = 1' - 0"

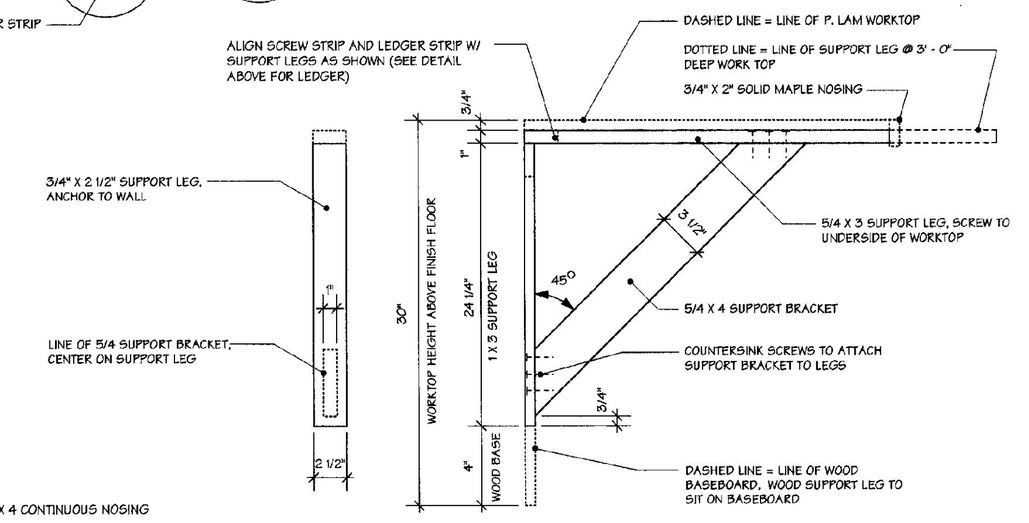

10 BRACKET DETAIL

1 1/2" = 1' - 0"

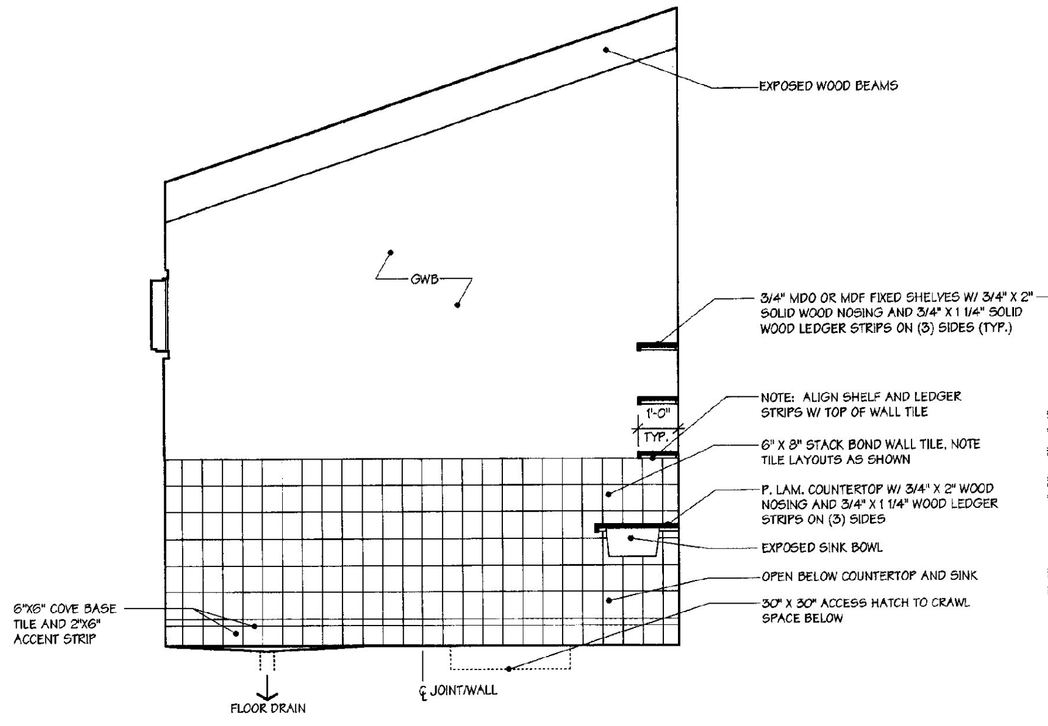

1 JANITOR

3/8" = 1' - 0"

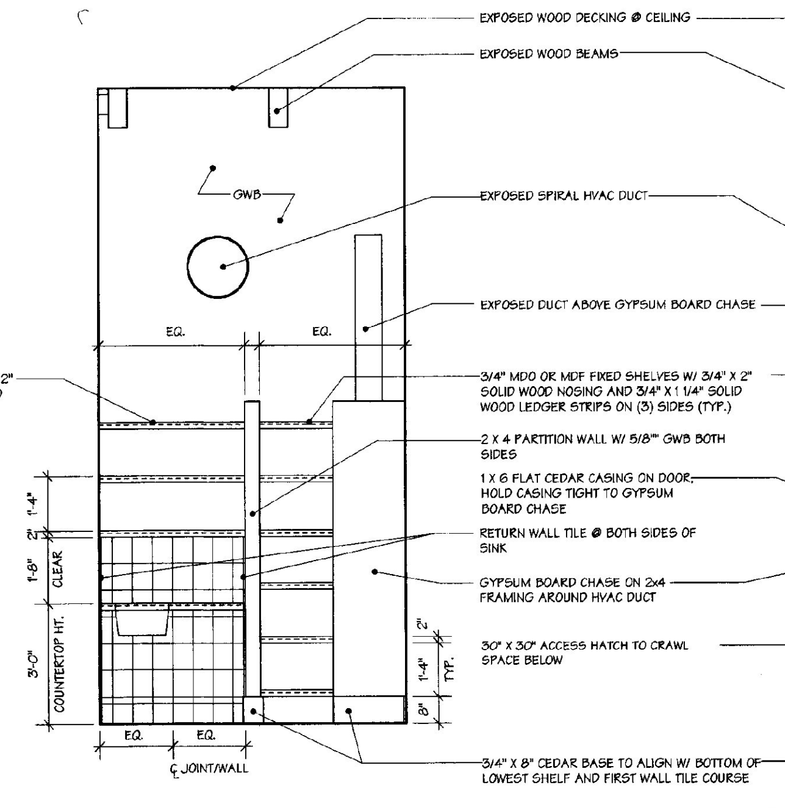

2 JANITOR

3/8" = 1' - 0"

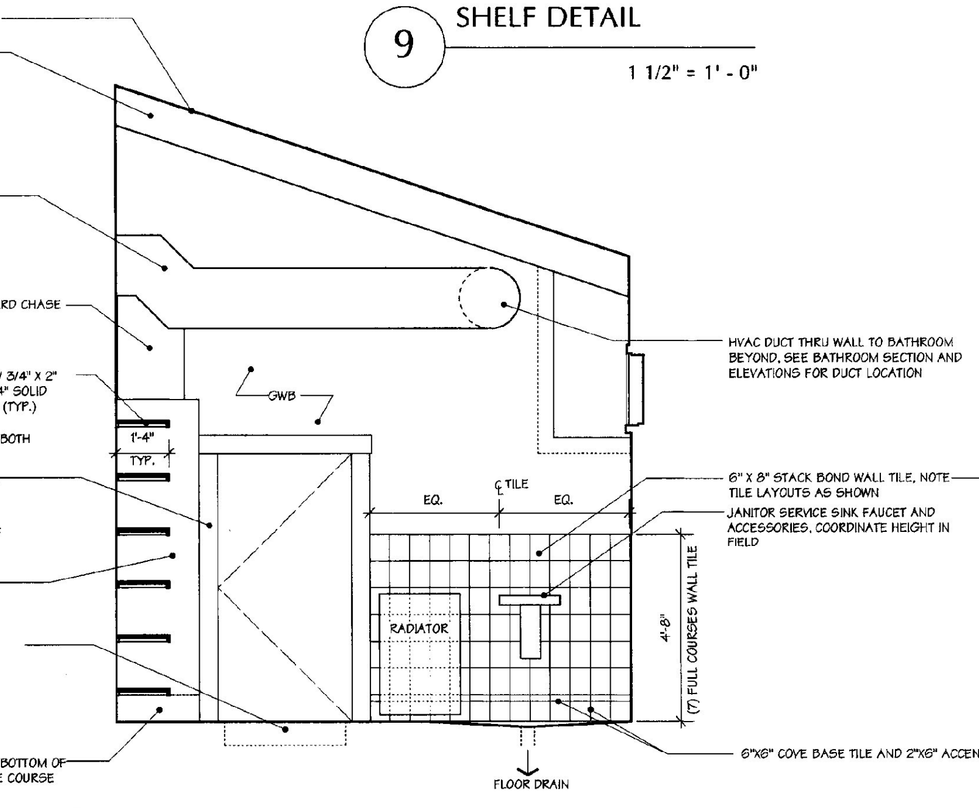

3 JANITOR

3/8" = 1' - 0"

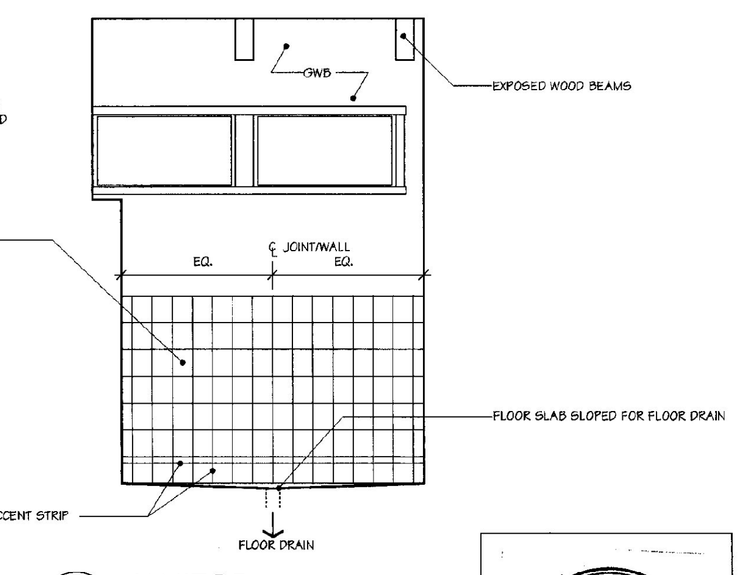

4 JANITOR

3/8" = 1' - 0"

REGISTERED ARCHITECT MICHAEL WISNIEWSKI No. 1203 STATE OF VERMONT

JANUARY 16, 2001

WILLISTON INFORMATION CENTER I89 Southbound

Project #: IM - BLDG (4)

DUNCAN • WISNIEWSKI ARCHITECTURE ▪
255 SOUTH CHAMPLAIN STREET, BURLINGTON, VERMONT 05401 802.864.6693

A19sb