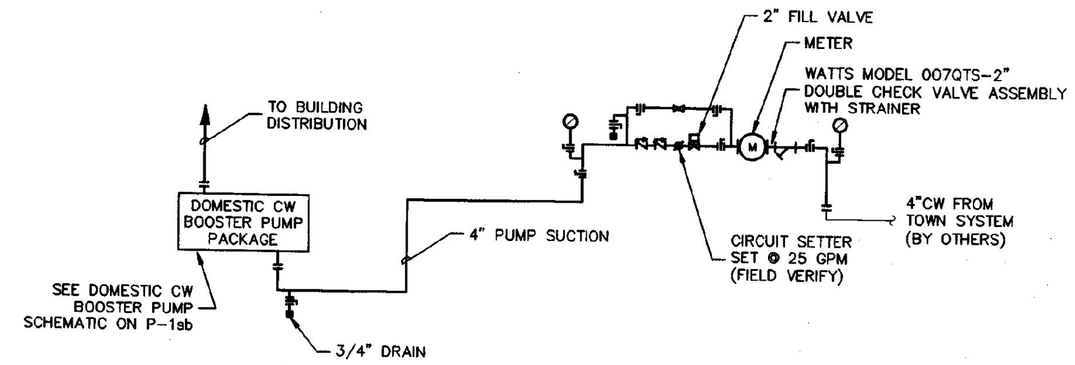

DOMESTIC CW ENTRANCE / FILL VALVE STATION DIAGRAM

NO SCALE

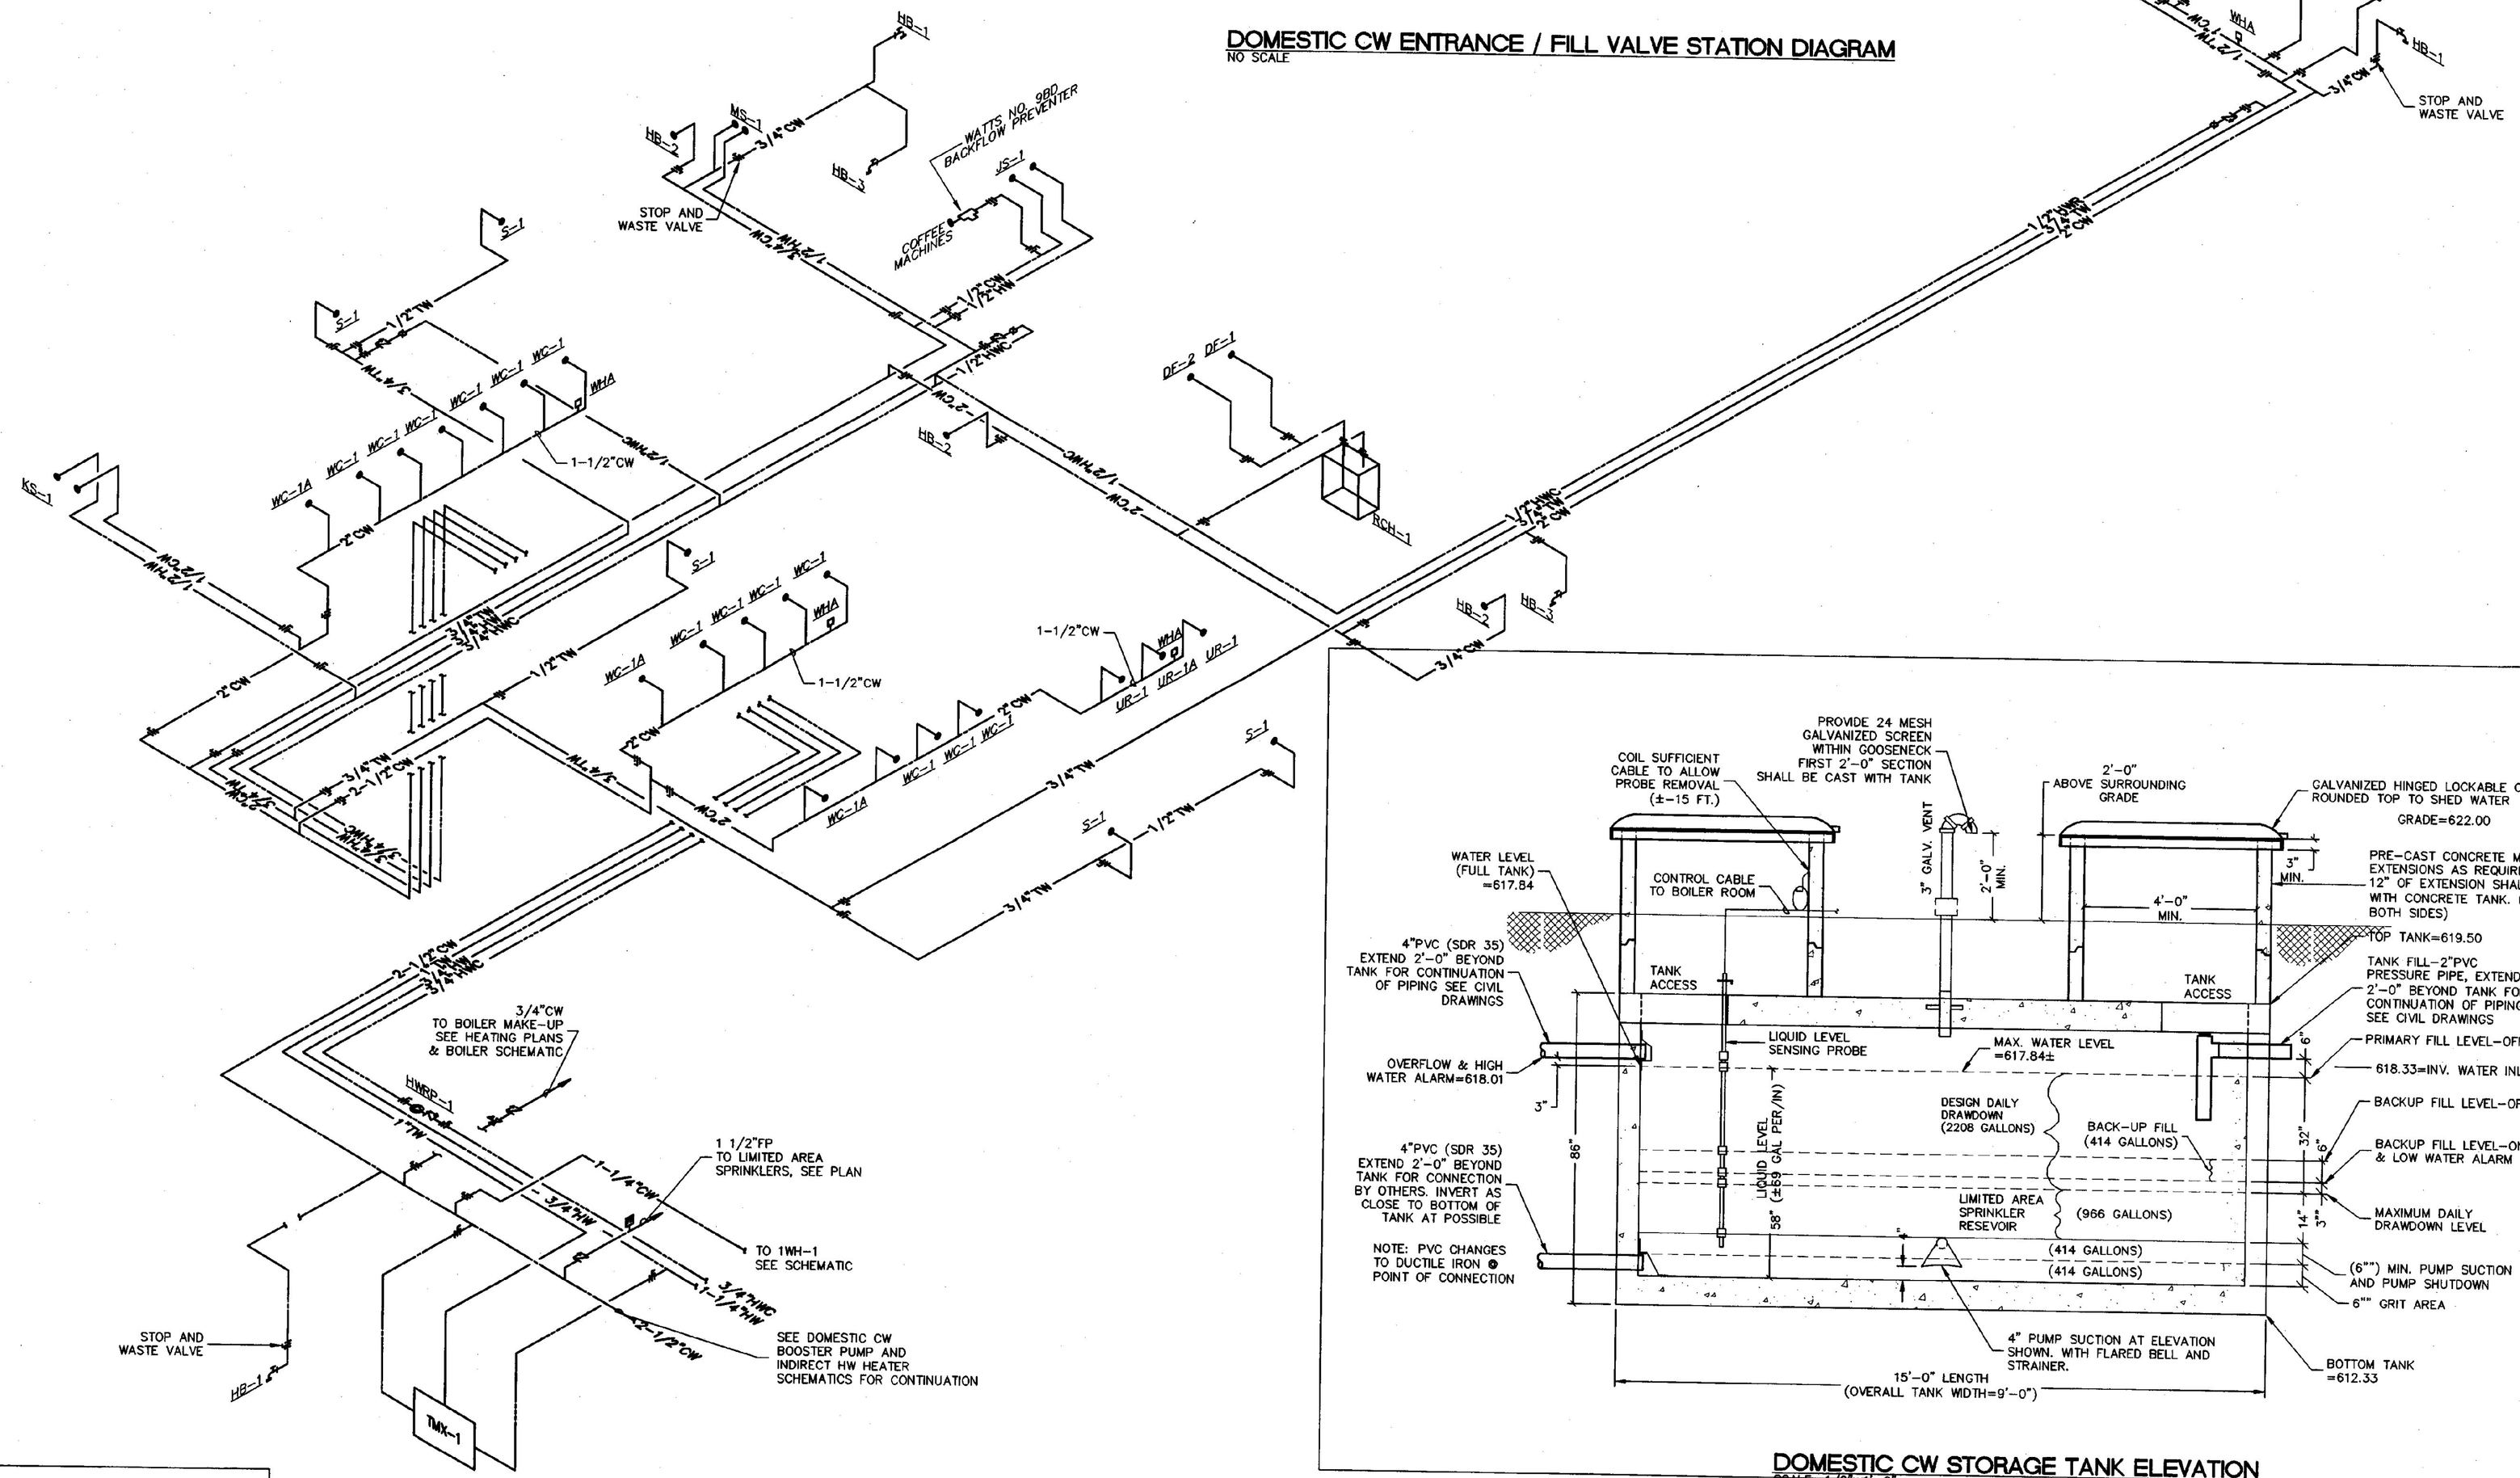

NOTE:

FOR INDIVIDUAL FIXTURE CONNECTION SIZES, REFER TO SCHEDULE ON DRAWING P-1sb

DOMESTIC WATER RISER DIAGRAM

NO SCALE

DOMESTIC CW STORAGE TANK ELEVATION

SCALE: 1/2"=1'-0"

NOTES:

1. SOUTHBOUND SITE ONLY.
2. REFER TO CIVIL DRAWINGS FOR LOCATION OF TANK (DRAWING C1-SB).

STATE OF VERMONT RICHARD A. DAMARA NO. 7179 PROFESSIONAL ENGINEER
1/17/01

No.	DATE	REVISION

DUNCAN • WISNIEWSKI ARCHITECTURE
235 SOUTH CHAMPLAIN STREET, BURLINGTON, VERMONT 05401 (802) 864-0663

Hallam Associates
80 Farrell Street, Suite 300
So. Burlington, Vermont 05403
(802) 658-4881

WILLISTON INFORMATION CENTER
I89 SOUTHBOUND
STATE PROJECT # IM-BLDG (4)

DOM. HOT/COLD WATER RISERS

DRAWN: J.LAMOTHE	PROJ.No: 10215
CHECKED: M.COOK	DATE: JAN 16, 2001

P-5sb

G:\Drawings\10215001\P-5SB.dwg Tuesday, January 16, 2001 1:25:48 pm jal