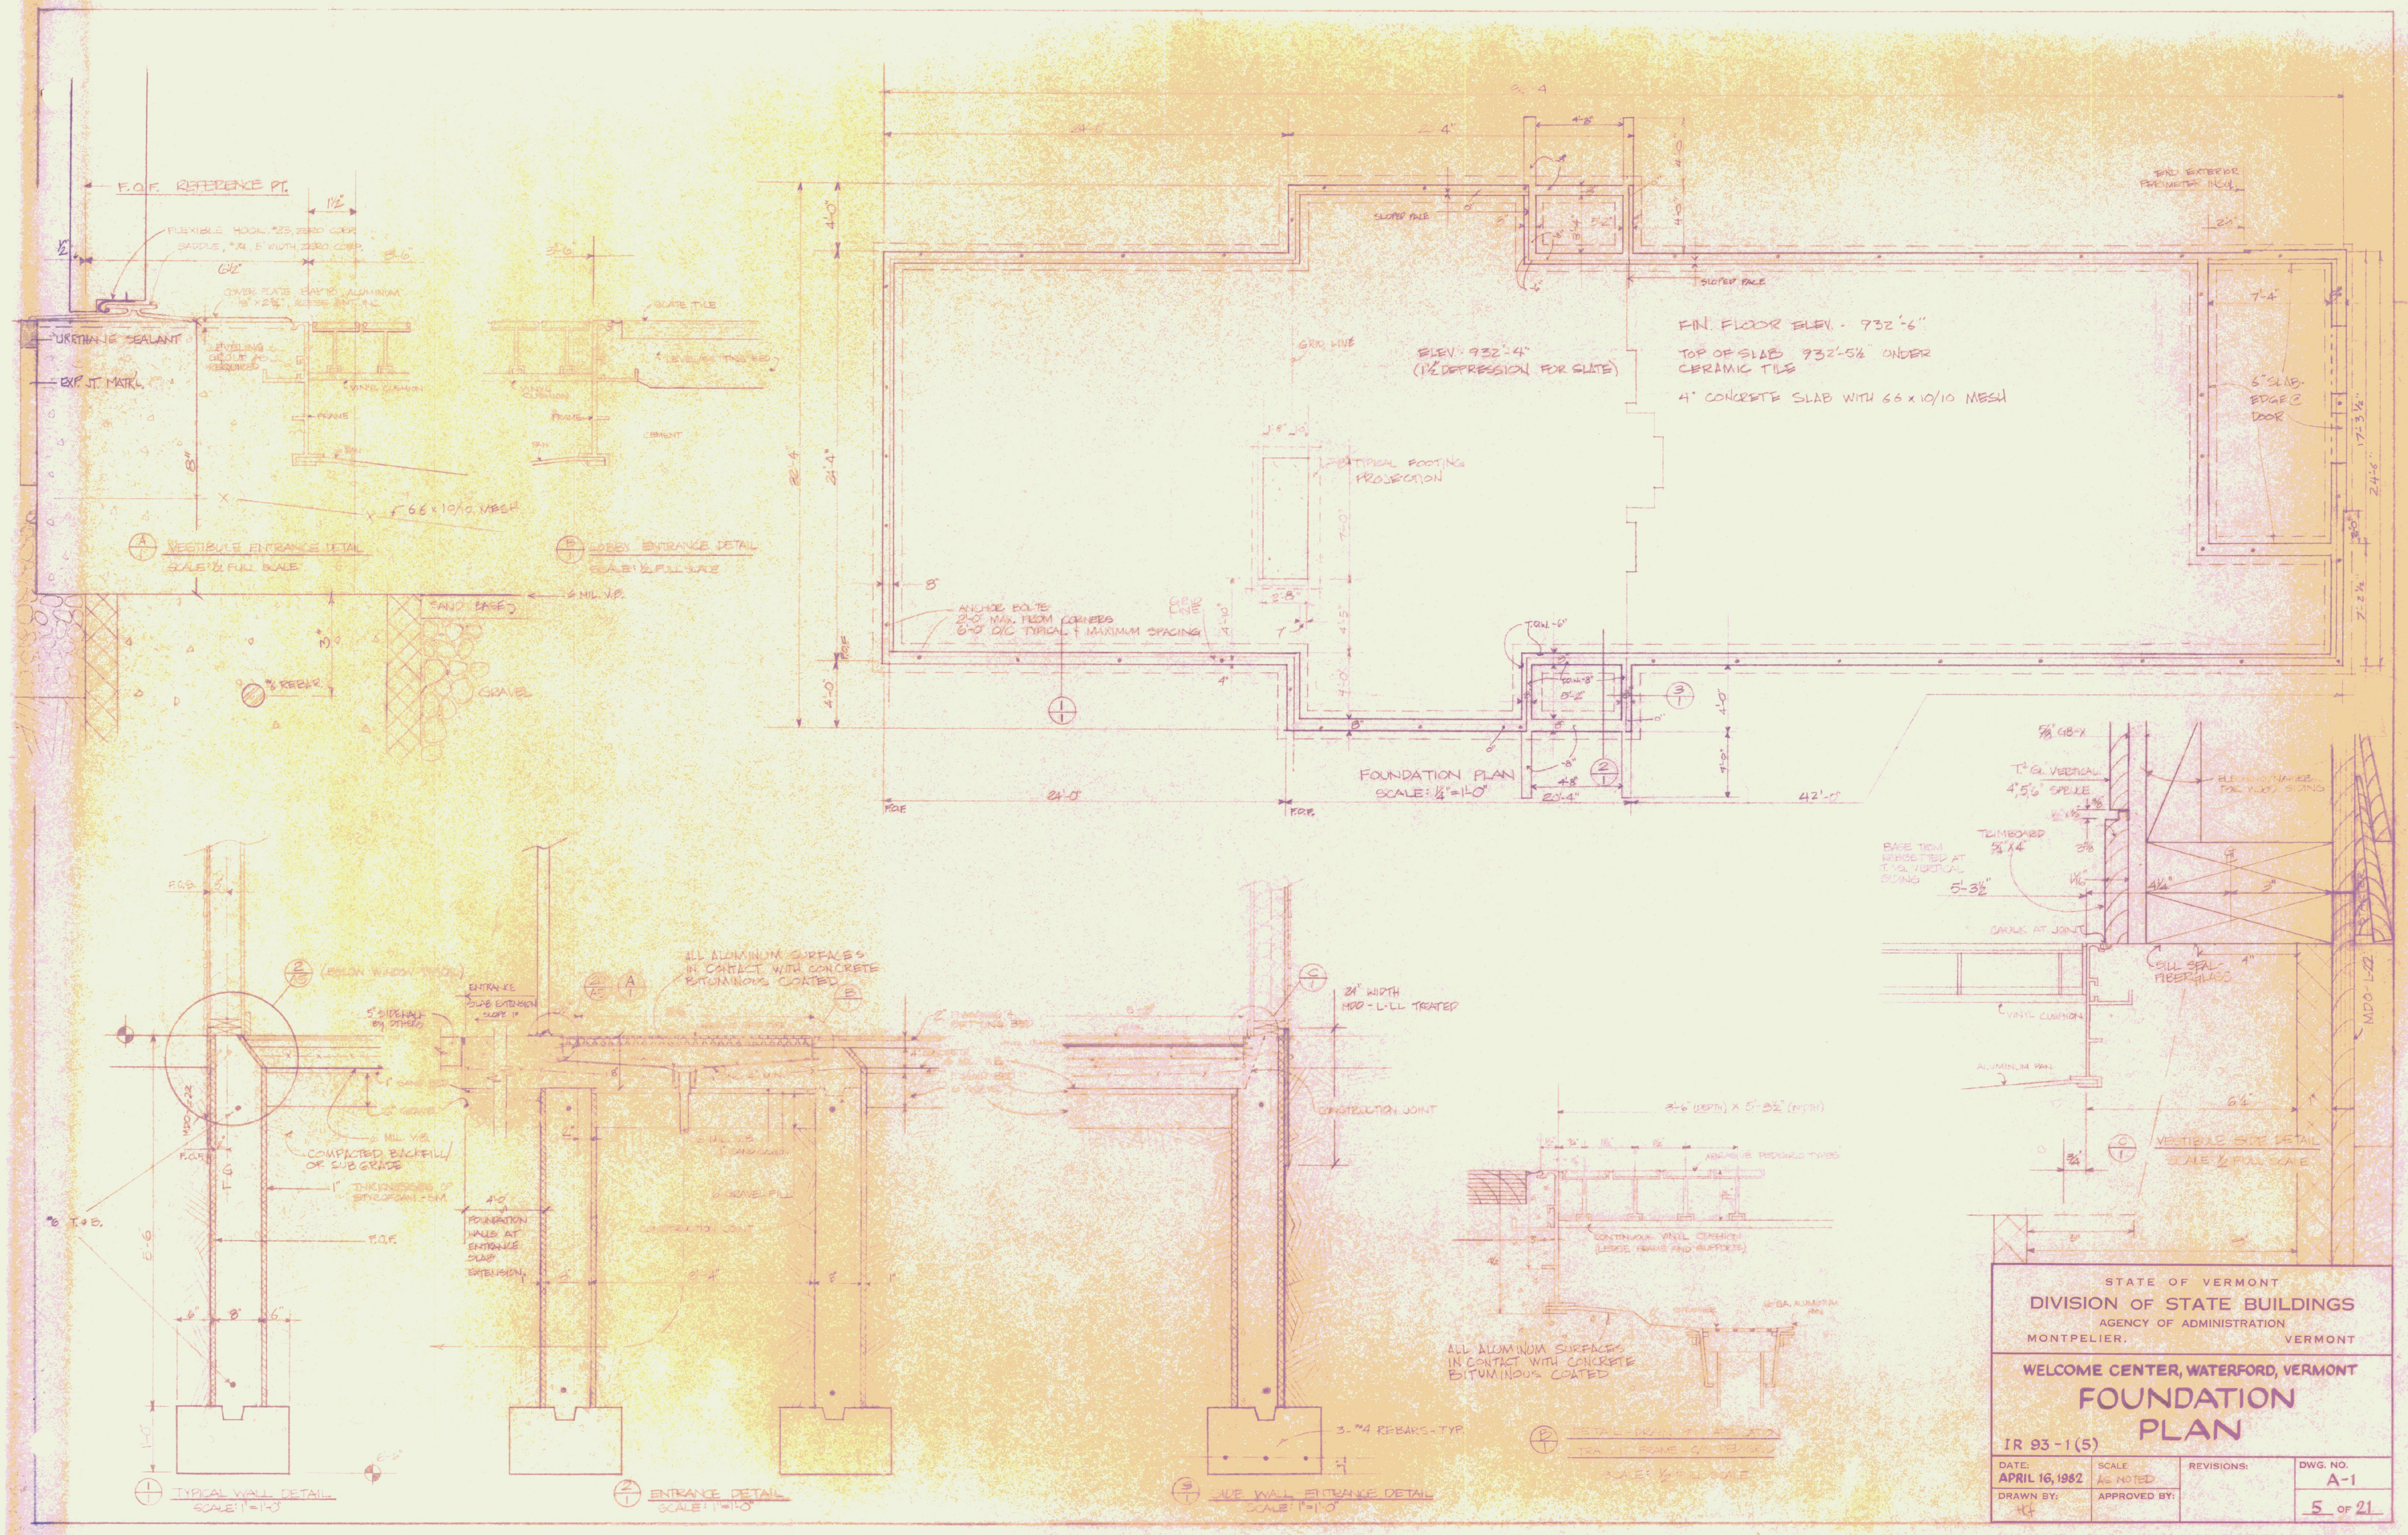

STATE OF VERMONT
DIVISION OF STATE BUILDINGS
AGENCY OF ADMINISTRATION
MONTPELIER, VERMONT

WELCOME CENTER, WATERFORD, VERMONT

FOUNDATION PLAN

IR 93-1(5)

DATE:	SCALE:	REVISIONS:	DWG. NO.
APRIL 16, 1982	AS NOTED		A-1
DRAWN BY:	APPROVED BY:		5 OF 21