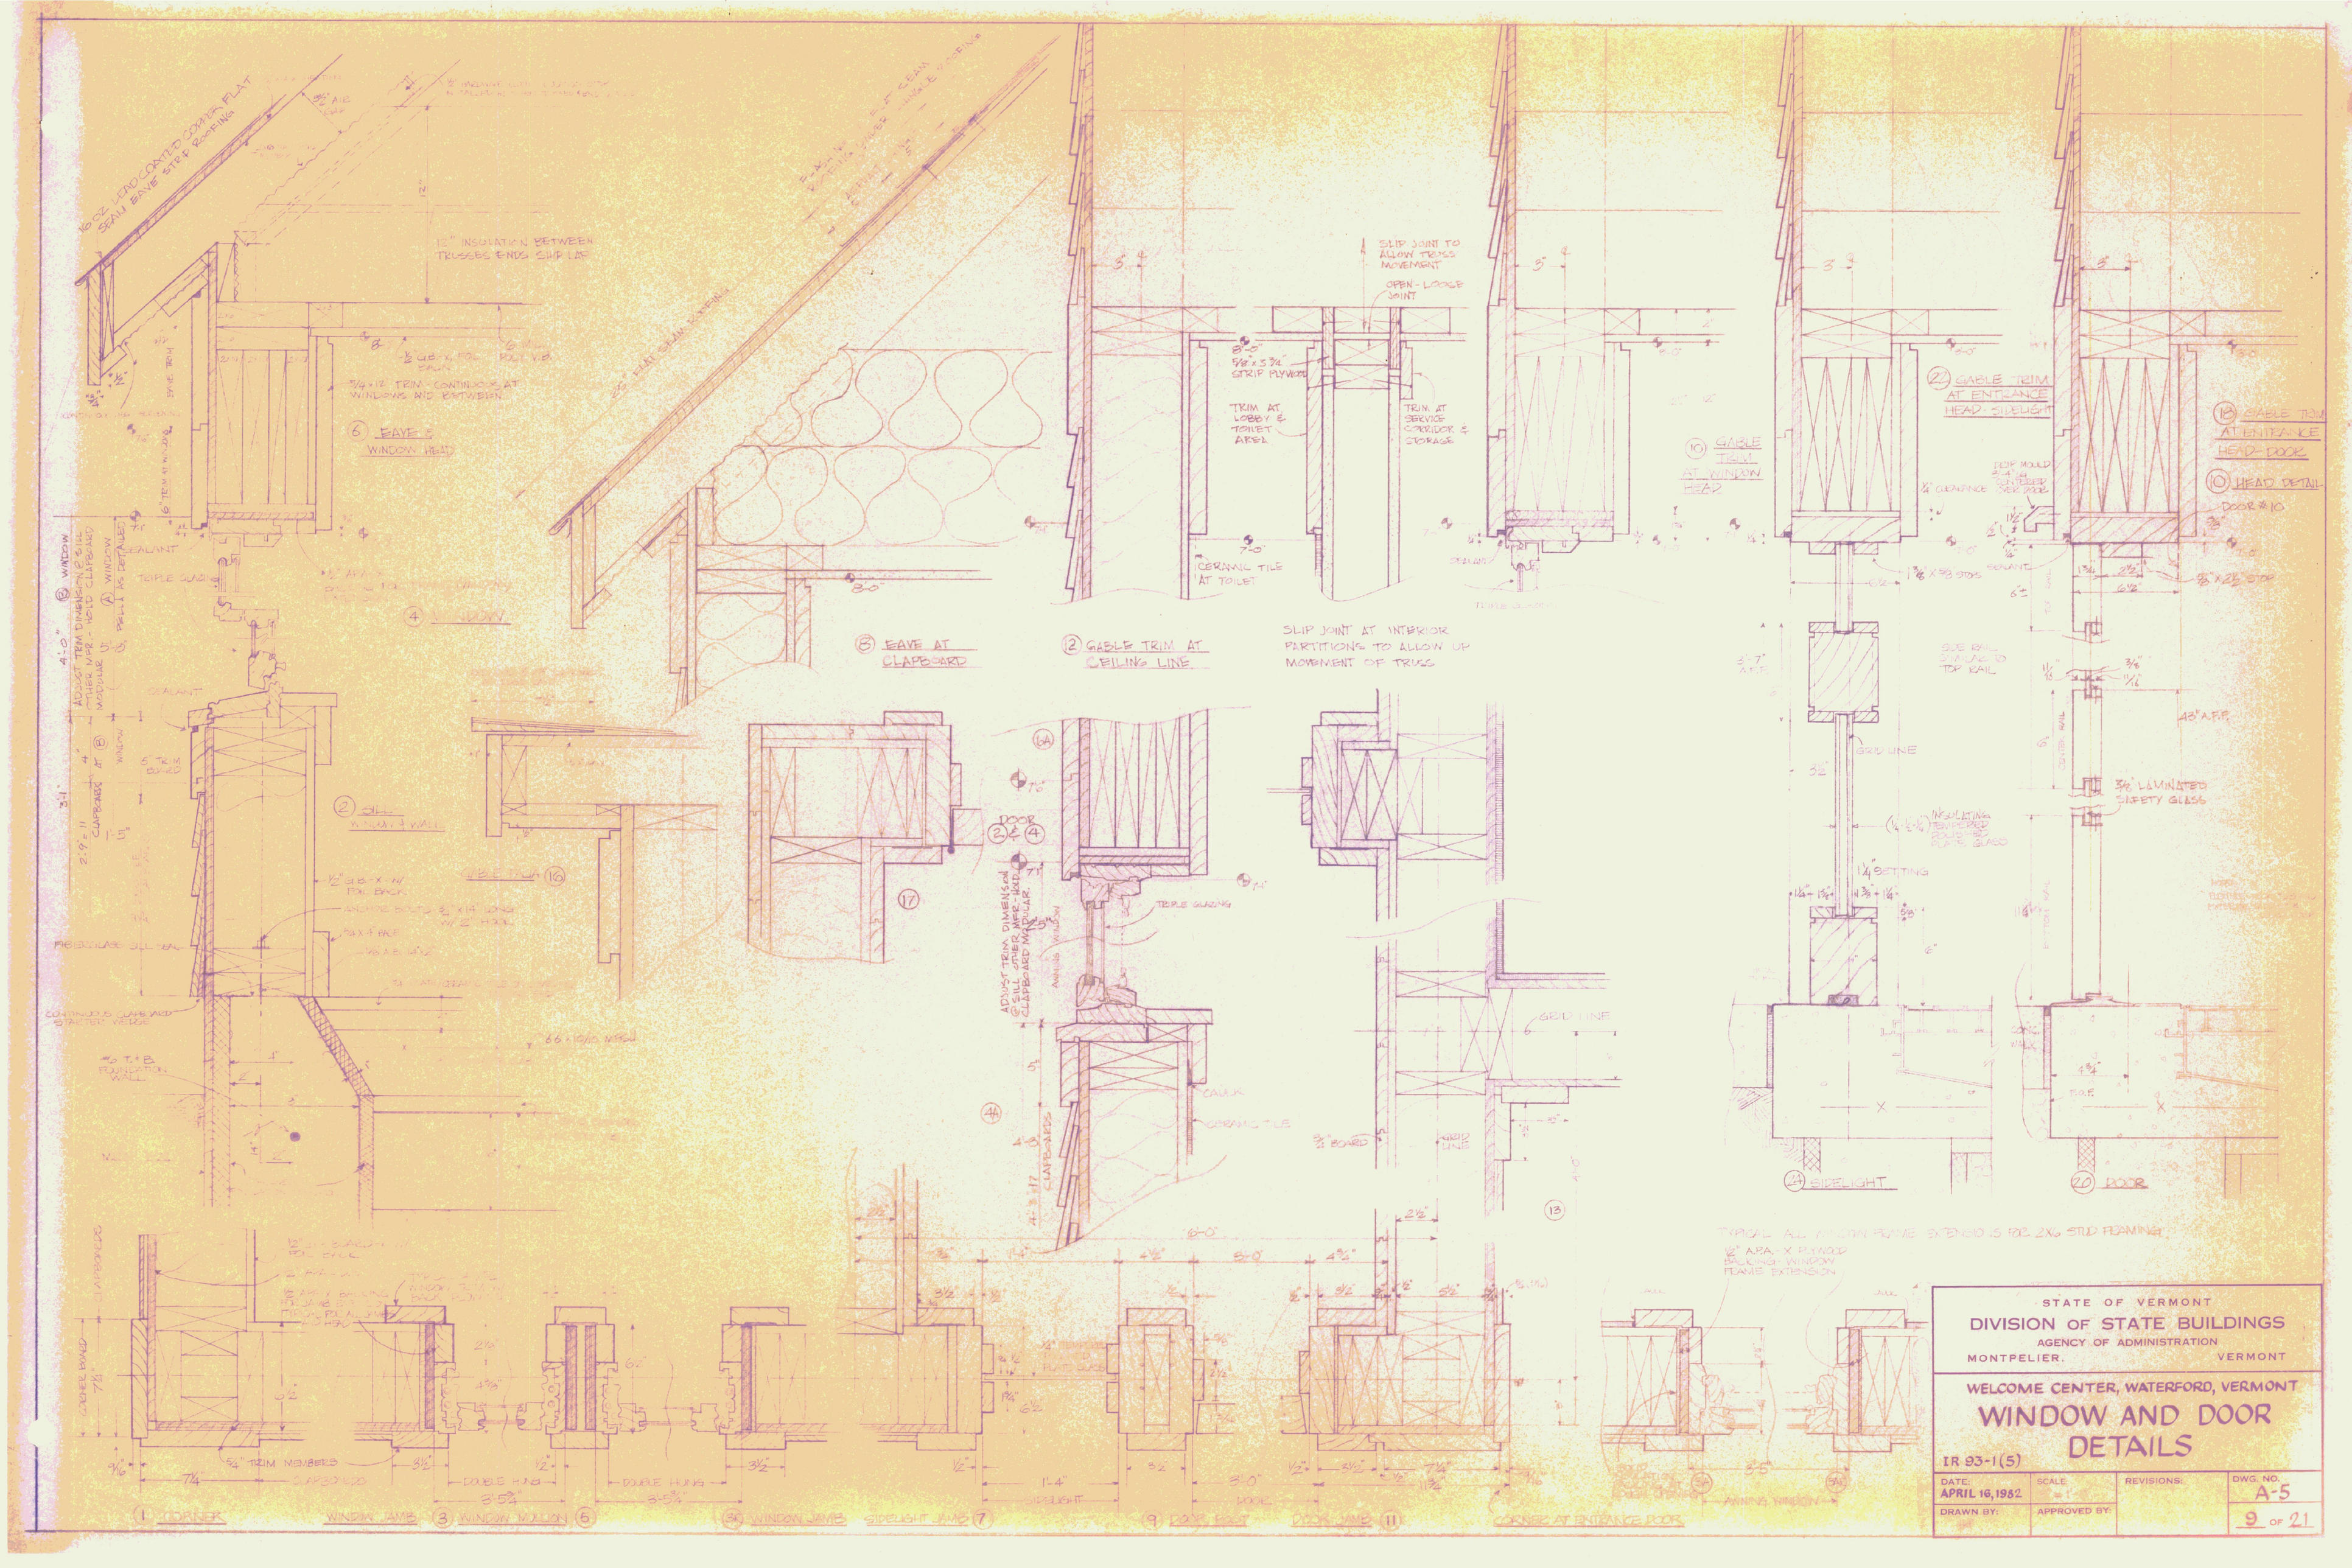
6 EAVE & WINDOW HEAD
4 SILL
8 EAVE AT CLAPBOARD
2 GABLE TRIM AT CEILING LINE
SLIP JOINT AT INTERIOR PARTITIONS TO ALLOW UP MOVEMENT OF TRUSS
10 GABLE TRIM AT WINDOW HEAD
22 GABLE TRIM AT ENTRANCE HEAD - SIDELIGHT
18 GABLE TRIM AT ENTRANCE HEAD - DOOR
10 HEAD DETAIL DOOR #10
1 CORNER
WINDOW JAMB
3 WINDOW MULLION
5
36 WINDOW JAMB
SIDELIGHT JAMB 7
9 DOOR HEAD
DOOR JAMB 11
CORNER AT ENTRANCE DOOR
24 SIDELIGHT
20 DOOR
AWNING WINDOW
TYPICAL ALL WINDOW FRAME EXTENSIONS FOR 2X6 STUD FRAMING
STATE OF VERMONT
DIVISION OF STATE BUILDINGS
AGENCY OF ADMINISTRATION
MONTPELIER, VERMONT
WELCOME CENTER, WATERFORD, VERMONT
WINDOW AND DOOR DETAILS
IR 93-1(5)
DATE: APRIL 16, 1982
SCALE: 1
REVISIONS:
DWG. NO. A-5
DRAWN BY:
APPROVED BY:
9 OF 21