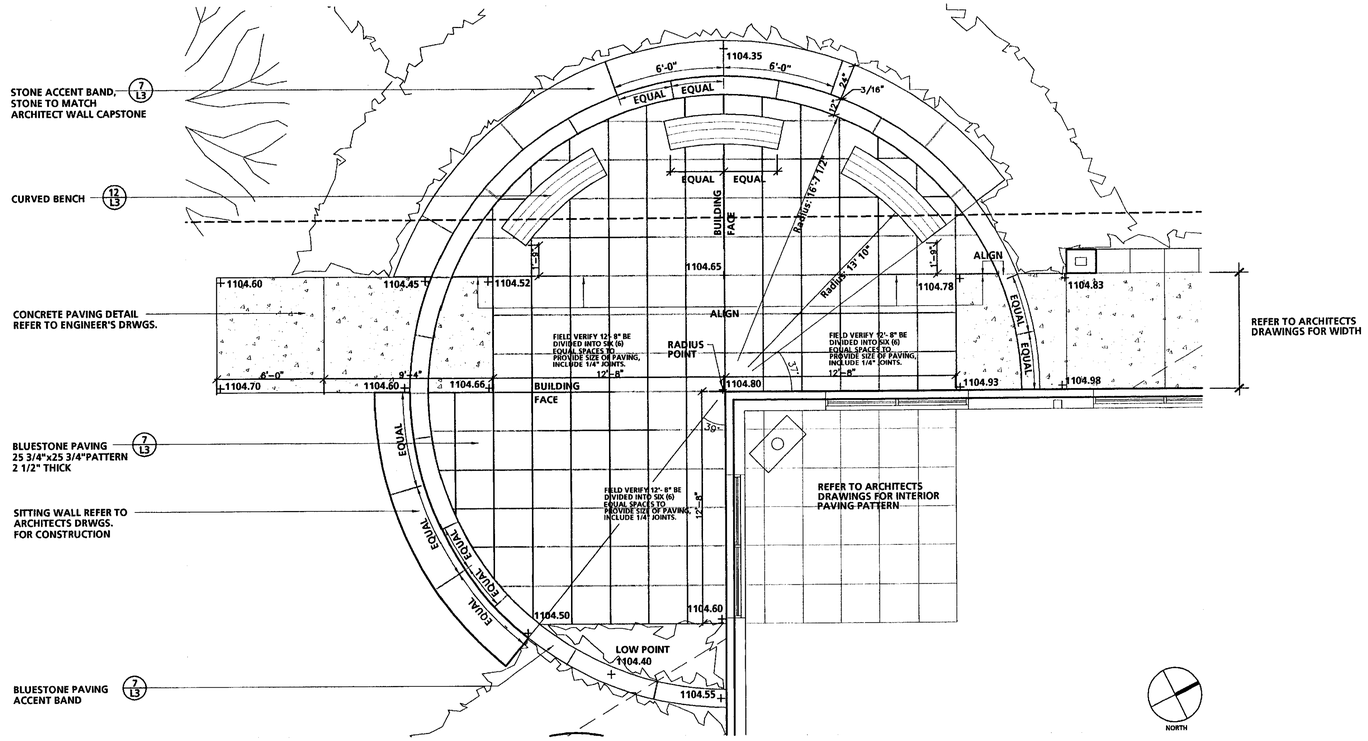

15/L4 REAR TERRACE DETAIL

1/4"=1'-0"

COORDINATE TERRACE GRADES WITH SITE GRADES. REFER TO ENGINEERS PLANS SITE GRADING

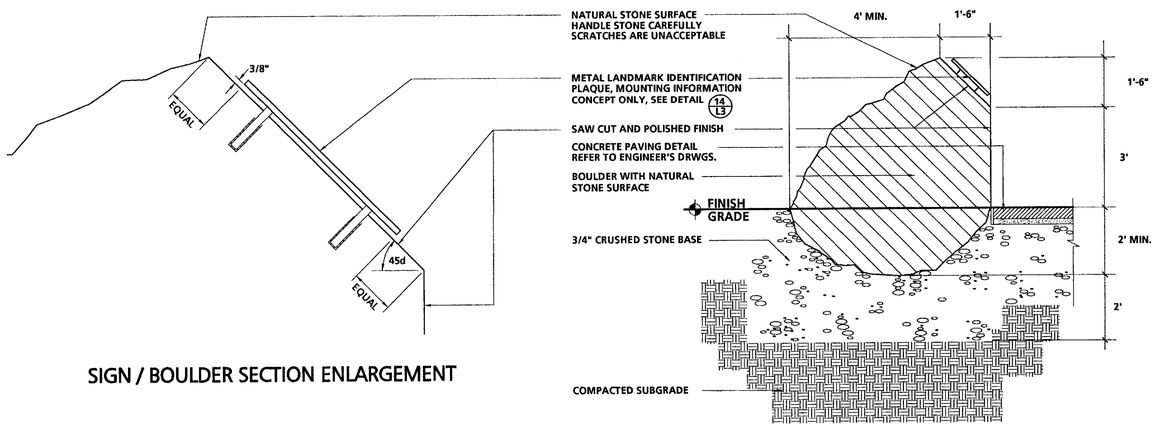

SIGN / BOULDER SECTION ENLARGEMENT

GENERAL CONTRACTOR TO PROVIDE BOULDER FOR LANDSCAPE ARCHITECT APPROVAL

16/L4 LANDMARK IDENTIFICATION SIGN BASE DETAIL

1/2"=1'-0"

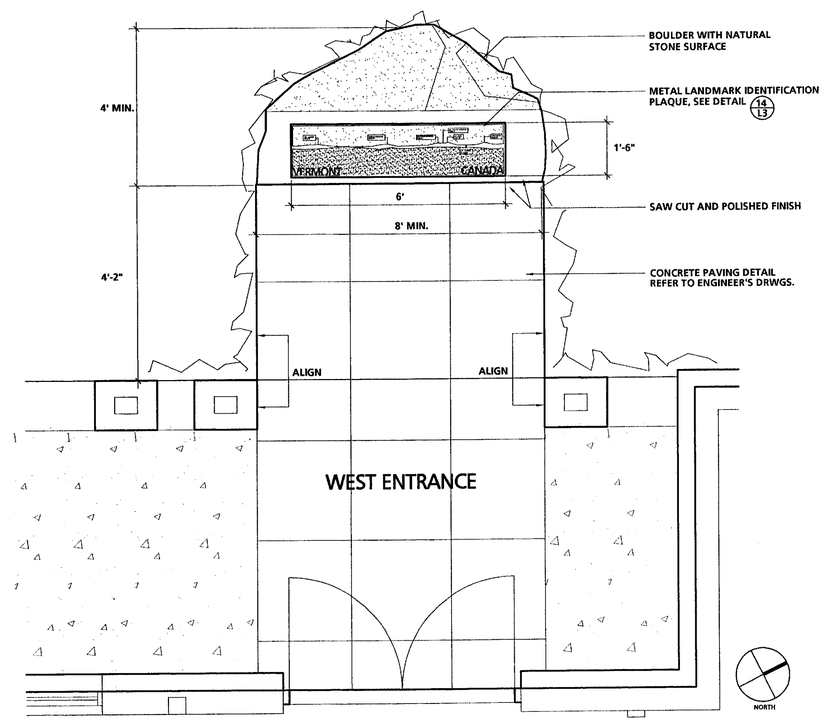

© OHKW ALL RIGHTS RESERVED 2002

NORTHERN ARCHITECTS
207 KING STREET
SUITE 3
BURLINGTON, VERMONT
05401-4502
802-658-1953

CONSULTANTS
CIVIL
KREBS AND LANSING
10 Main Street
Colchester VT 05446
(802)-878-0375
LANDSCAPE ARCHITECT
OHKW
7 Marble Ave.
Burlington VT 05401
(802)-864-0010
STRUCTURAL
RICHARD M. DOHERTY, P.E.
117 St. Paul Street
Burlington VT 05401
(802)-660-9212
PLUMBING, MECHANICAL, AND ELECTRICAL
DUFRESNE AND HENRY
Precision Park
North Springfield VT 05150-0029
(802)-886-2261

REVISIONS

PROJECT

DERBY WELCOME CENTER
PROJECT #IM 091-3(8)

NEW FACILITY

DERBY
VERMONT

DATE: 01-07-2002
SCALE: NTS
CHECKED: AS
PROJECT NO: 00036

LANDSCAPE DETAILS

L4.0