MS # 118

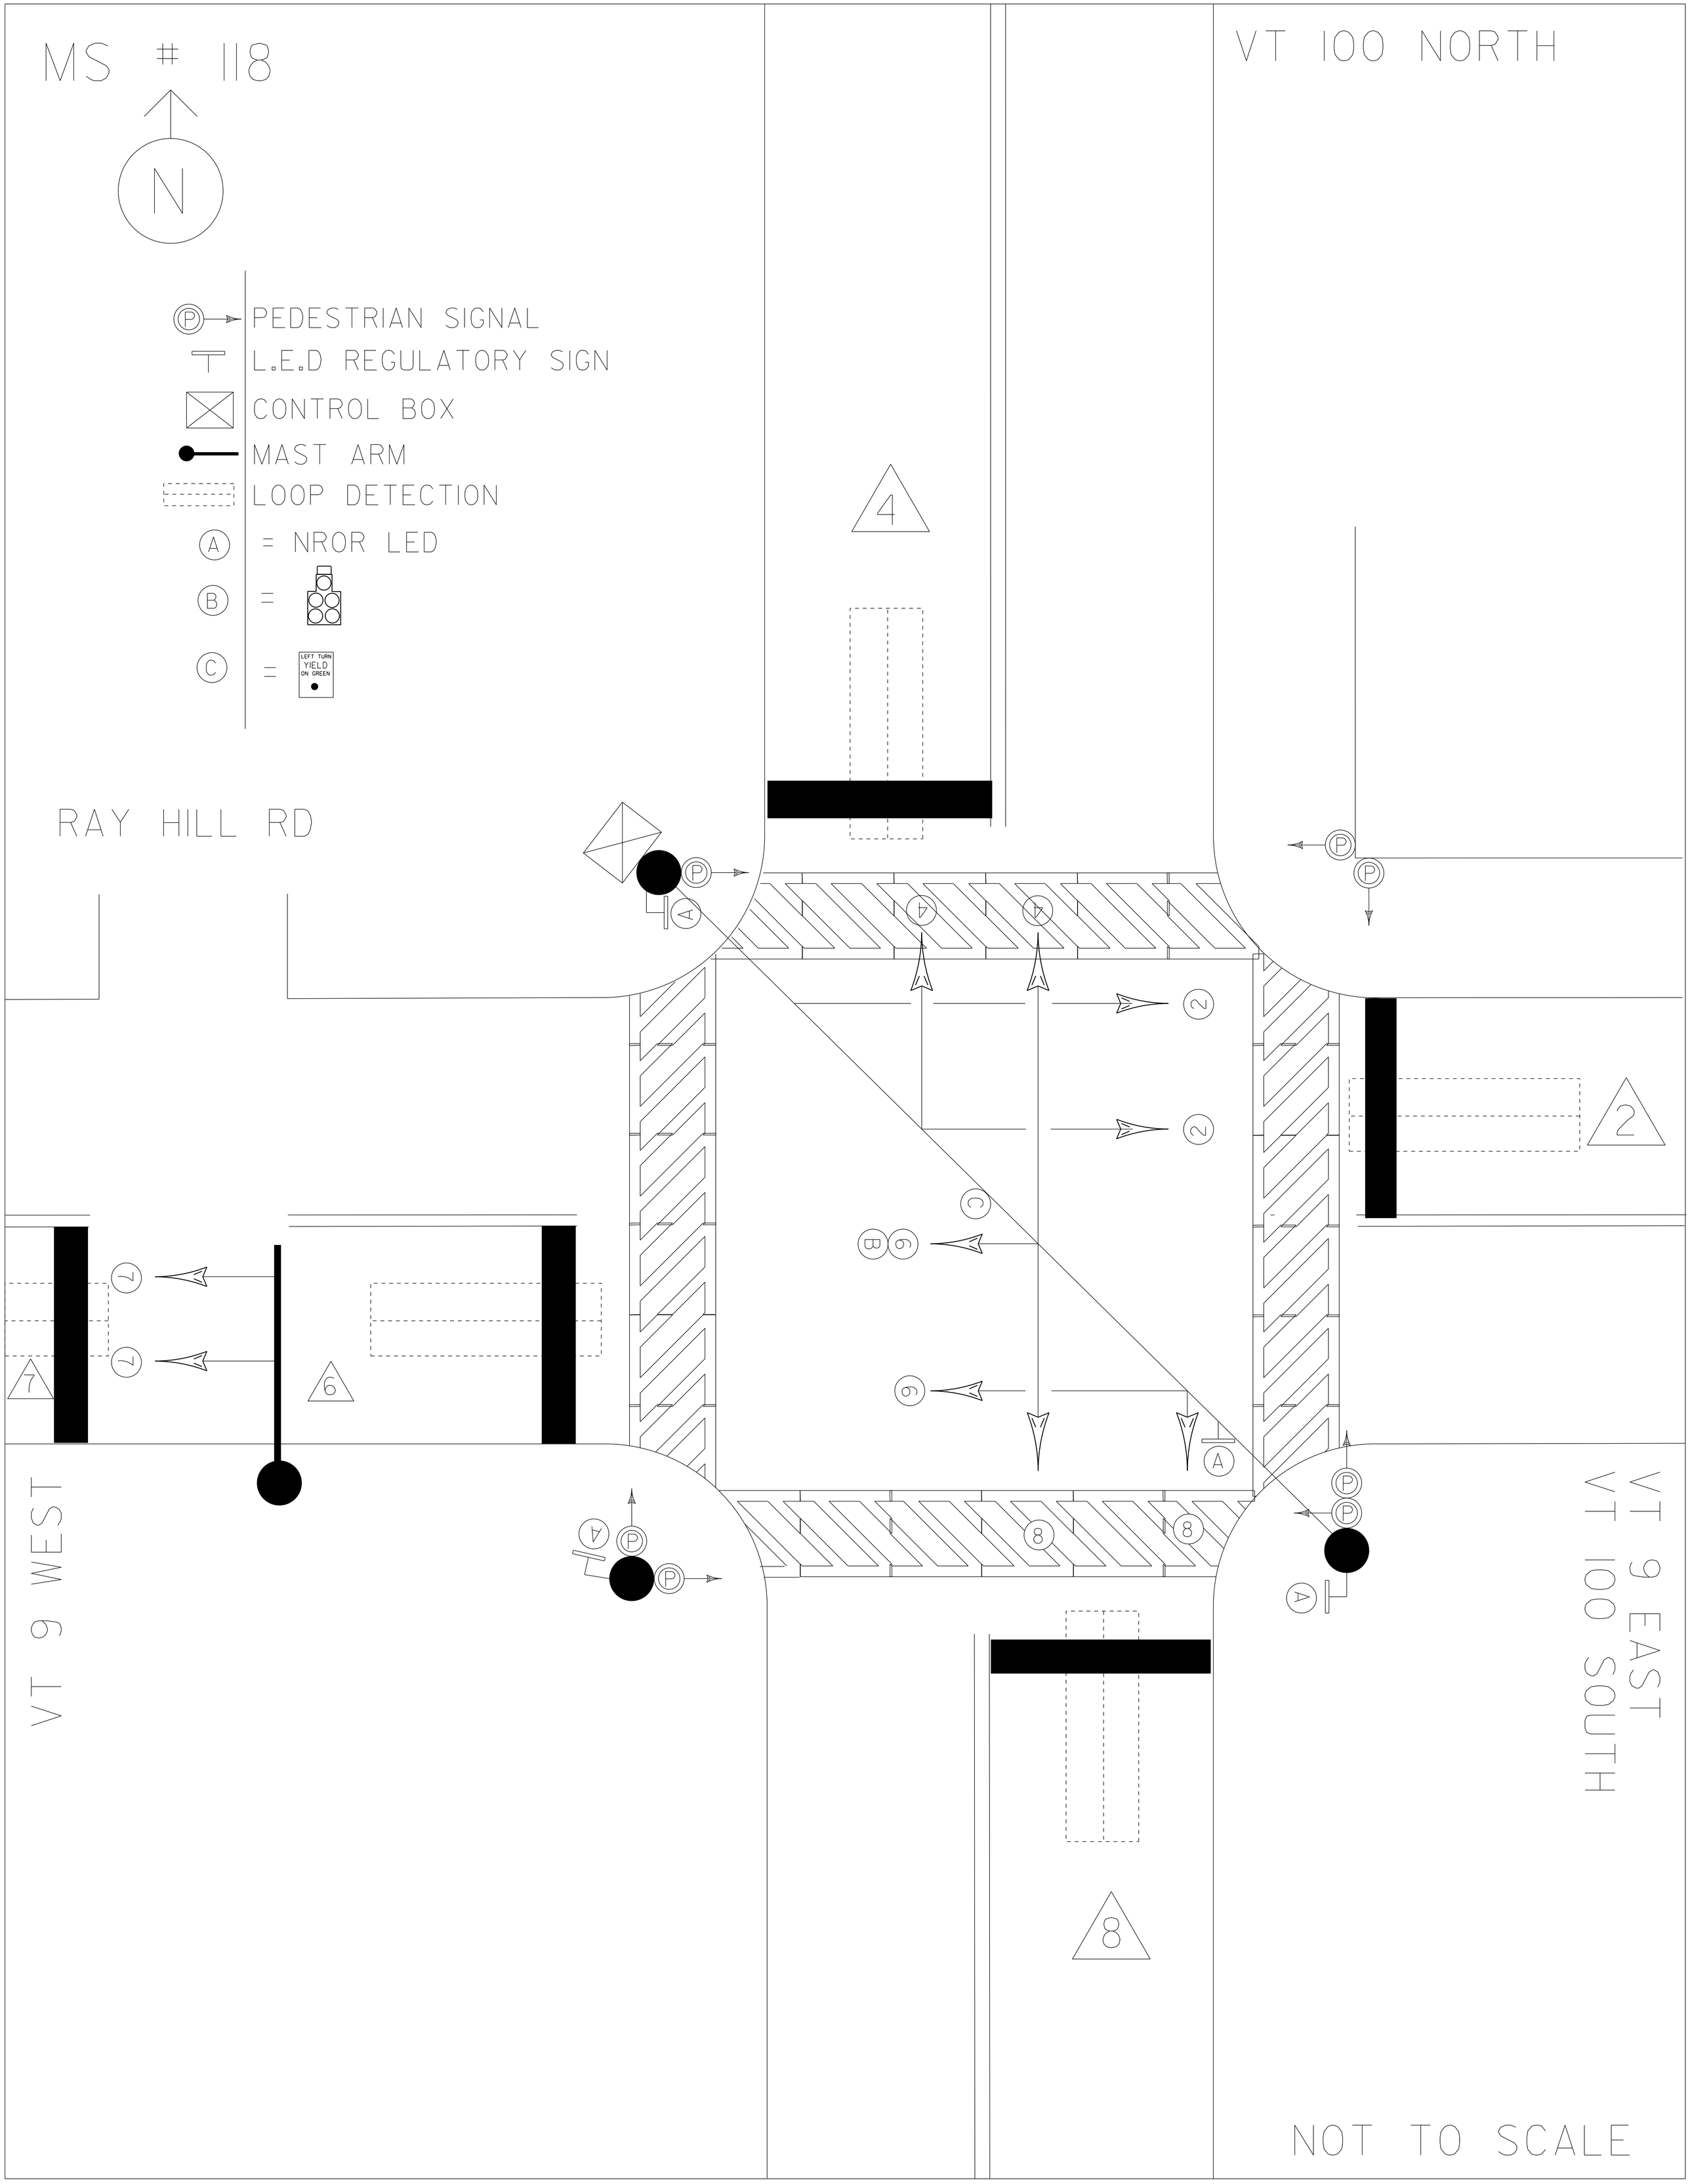
N
PEDESTRIAN SIGNAL
L.E.D REGULATORY SIGN
CONTROL BOX
MAST ARM
LOOP DETECTION
A = NROR LED
B =
C =
LEFT TURN
YIELD
ON GREEN
VT 100 NORTH
RAY HILL RD
VT 9 WEST
VT 9 EAST
VT 100 SOUTH
NOT TO SCALE