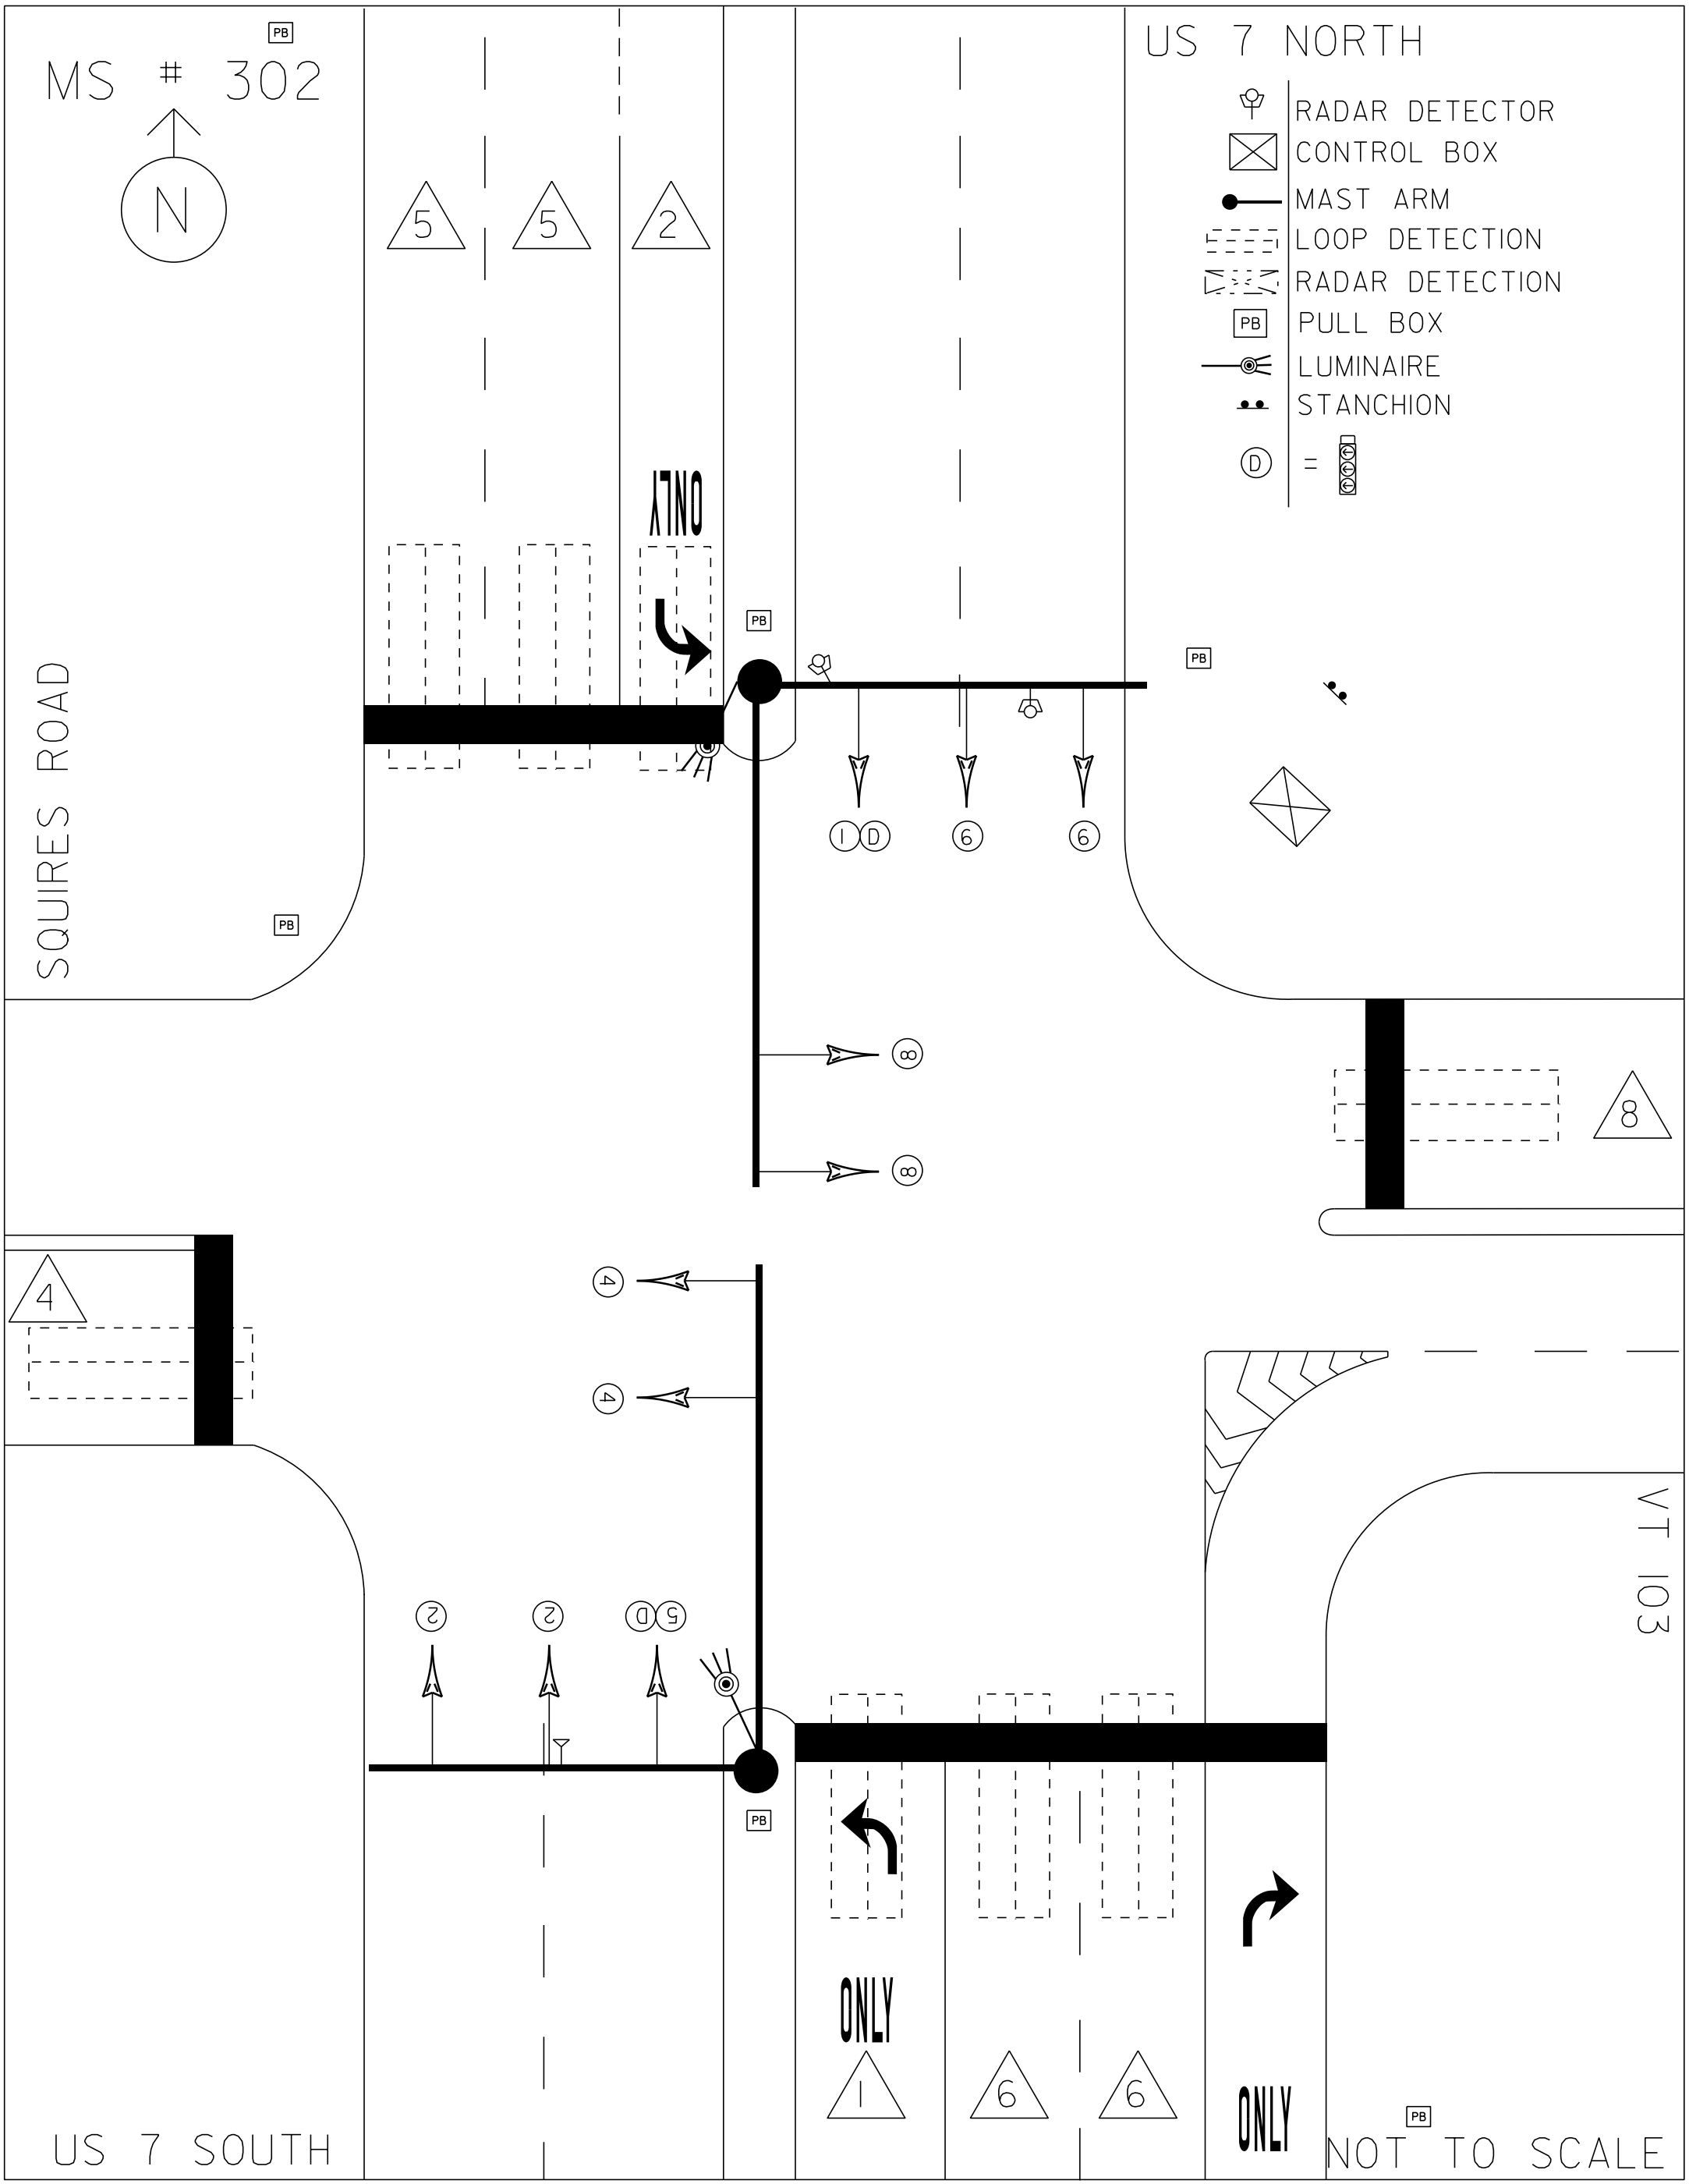
MS # 302
N
US 7 NORTH
RADAR DETECTOR
CONTROL BOX
MAST ARM
LOOP DETECTION
RADAR DETECTION
PULL BOX
LUMINAIRE
STANCHION
D =
SQUIRES ROAD
VT 103
US 7 SOUTH
ONLY
ONLY
ONLY
PB
NOT TO SCALE