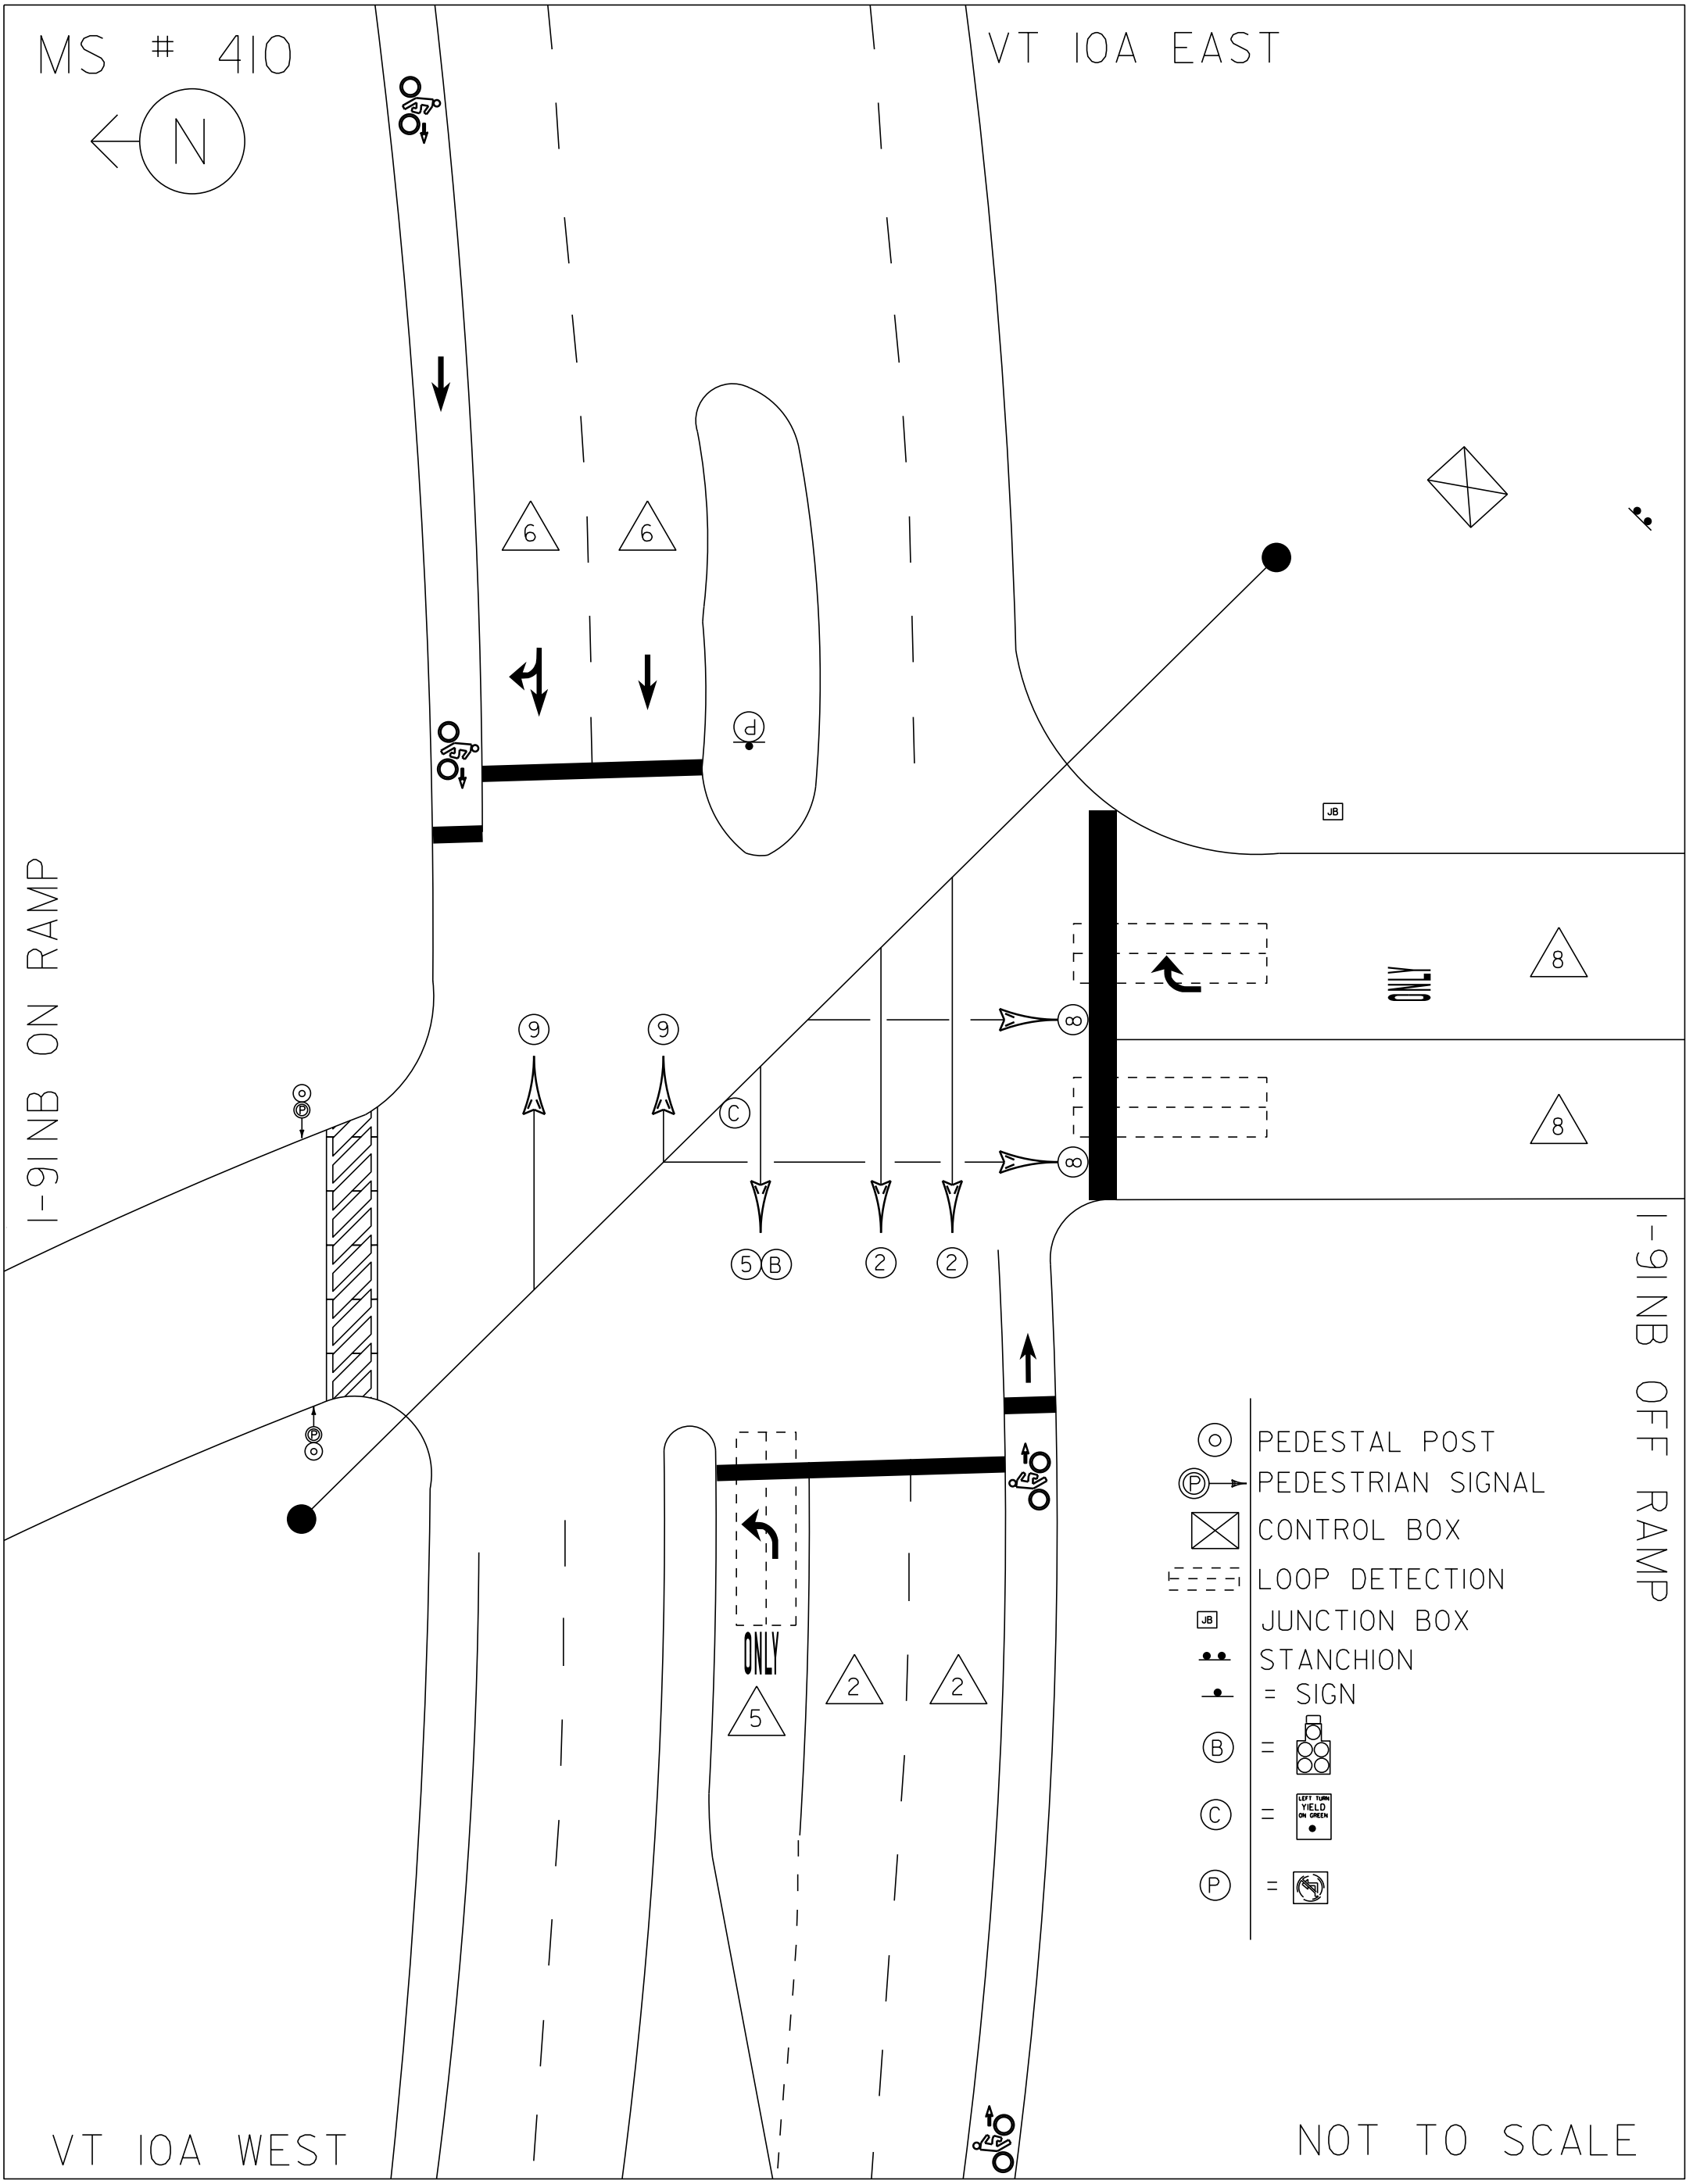
MS # 410
N
VT 10A EAST
I-91 NB ON RAMP
I-91 NB OFF RAMP
VT 10A WEST
NOT TO SCALE
ONLY
ONLY
JB
PEDESTAL POST
PEDESTRIAN SIGNAL
CONTROL BOX
LOOP DETECTION
JUNCTION BOX
STANCHION
= SIGN
B =
C =
LEFT TURN YIELD ON GREEN
P =