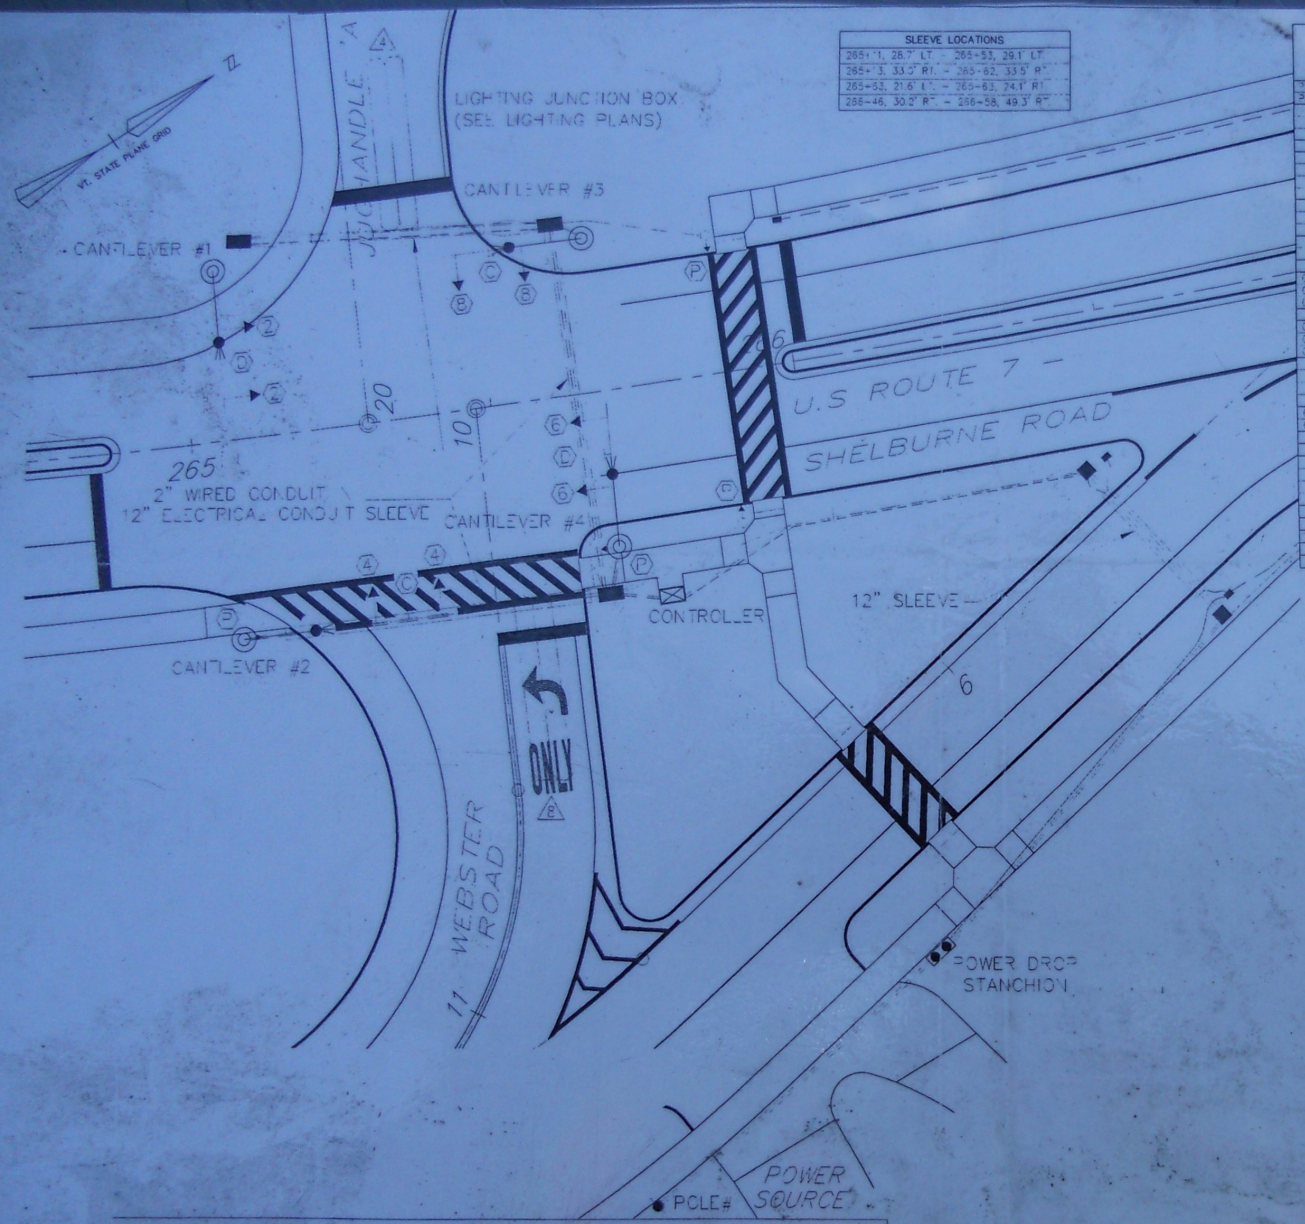

SLEEVE LOCATIONS
265+71, 28.7' LT. - 265+53, 29.1' LT.
265+73, 33.5' RT. - 265+62, 33.5' RT.
265+53, 21.6' LT. - 265+63, 24.1' RT.
266+46, 30.2' RT. - 266+58, 49.3' RT.

FROM	TO	ITEM 678.20 (MOD.) INTERCONNECT CONDUIT 3"	ITEM 678.21 ELECTRICAL CONDUIT 2"	ITEM 678.23 WIRED CONDUIT 2"	ITEM 678.23 WIRED CONDUIT 2 1/2"	ITEM 678.30 ELECTRICAL CONDUIT SLEEVE 8"	ITEM 678.30 ELECTRICAL CONDUIT SLEEVE 12"	DESCRIPTION
POWER SOURCE	STANCHION				95			SHELBURNE LIGHTING
POWER SOURCE	STANCHION				95			SIGNAL - VAST LIGHTING - POWER
STANCHION	JB L-2							SHELBURNE LIGHTING
STANCHION	PB L-2			85				VAST LIGHTING - POWER
STANCHION	PB L-2			85				SIGNAL - POWER
JB L-2	JB L-1			90				SHELBURNE LIGHTING
PB L-2	PB		33					SPARE
PB L-2	PB L-1	33						INTERCONNECT
PB L-2	PB			33				VAST LIGHTING
PB L-2	PB L-1			14				SIGNAL
PB I-1	CONTROLLER	70						INTERCONNECT
PB I-1	CONTROLLER			70				SIGNAL - POWER
PB I-1	PB S-1			80				VAST LIGHTING - POWER
PB S-1	CONTROLLER			75				SIGNAL
PB S-1	CONTROLLER			75				LOOP #4, #5 PRE-EMPTION
LOOP #8	PB S-1			5				LOOP #8
CANTILEVER #2	PB S-1		7				50	SPARE
CANTILEVER #2	PB S-1			71				SIGNAL
CANTILEVER #2	PB S-1			71				VAST LIGHTING
PED POLE	PB S-1			35				SIGNAL
CANTILEVER #4	PB S-1			79				SIGNAL
CANTILEVER #4	PB S-1			79				VAST LIGHTING
CANTILEVER #4	PB S-1			79				PRE-EMPTION
PB S-1	PB S-2		63				48	SPARE
PB S-1	PB S-2			63				SIGNAL
PB S-1	PB S-2			63				VAST LIGHTING
PB S-1	PB S-2			63				LOOP #4 / PRE-EMPTION
CANTILEVER #3	PB S-2			16				SIGNAL
CANTILEVER #3	PB S-2			16				VAST LIGHTING
PED POLE	PB S-2			33				SIGNAL
LOOP #4	PB-S-2			3				LOOP #4
PB S-2A	PB S-2		66				41	SPARE
PB S-2A	PB S-2			66				SIGNAL
PB S-2A	PB S-2			66				VAST LIGHTING
PB S-2A	PB S-2			66				PRE-EMPTION
CANTILEVER #1	PB S-2A			15				SIGNAL
CANTILEVER #1	PB S-2A			15				VAST LIGHTING
CANTILEVER #1	PB S-2A			15				PRE-EMPTION
TOTAL		103	317	1102	190		165	

INTERCONNECT ITEMS

ITEM 678.25 - PULL BOX - STANDARD

5+62, 7' RT. (I-1)
5+62, 23' LT. (I-2)

LIGHTING ITEMS

ITEM 678.26 - JUNCTION BOX

5+58, 7' RT. (L-1)
5+59, 22' LT. (L-2)

SIGNAL ITEMS

ITEM 678.27 - PULL BOX - DOUBLE

265+63, 28' LT. (S-2)
265+65, 32' RT. (S-1)
265+10, 33' LT. (S-2A)

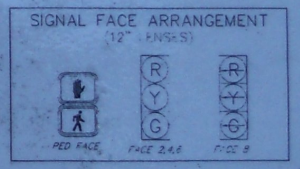

* LED SIGNAL

A & B DO NOT APPLY TO THIS INTERSECTION.

NOTE:
SEE SIGNAL DRAWING NOS. 1 & 2 FOR TRAFFIC SIGNAL & GENERAL NOTES AND LIST OF MAJOR EQUIPMENT.

SCALE IN FEET

SHELBURNE

SURVEYED BY S.C. INC. DATE
DRAWN BY P.A.A. INC. DATE
PLOTTED BY P.A.A. INC. DATE

PROJECT NH-000-019-4(27)
SIGNAL DRAWING NO. 3
SHEET NO. 72 OF 537

INTERSECTION NO. MS-511 (US 7 - WEBSTER ROAD NORTH)