


J.L. DAVIS CO.
ROUTE 2/HARVEST LANE
WILLISTON, VT

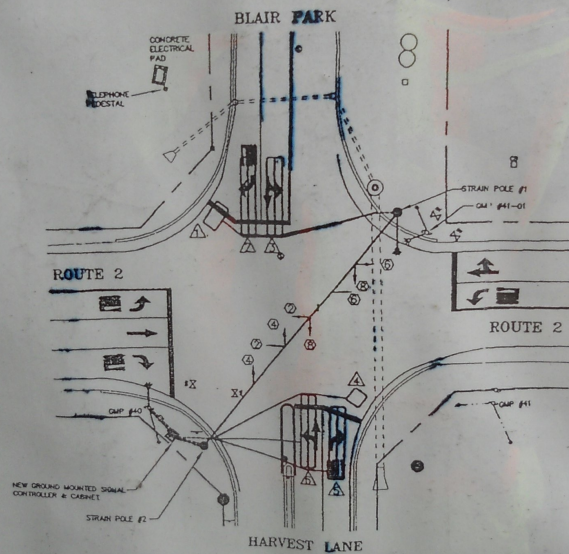

PHASE/LOAD SWITCH ASSIGNMENTS

Vehicle Phase:	Load Switch:
NA	1
2	2
NA	3
4	4
NA	5
6	6
NA	7
8	8

DETECTOR ASSIGNMENT

Detector Number:	Detector Location:
1	SB RT
2	SB RT
3	SB LT
4	NB RT
5	NB RT
6	NB LT