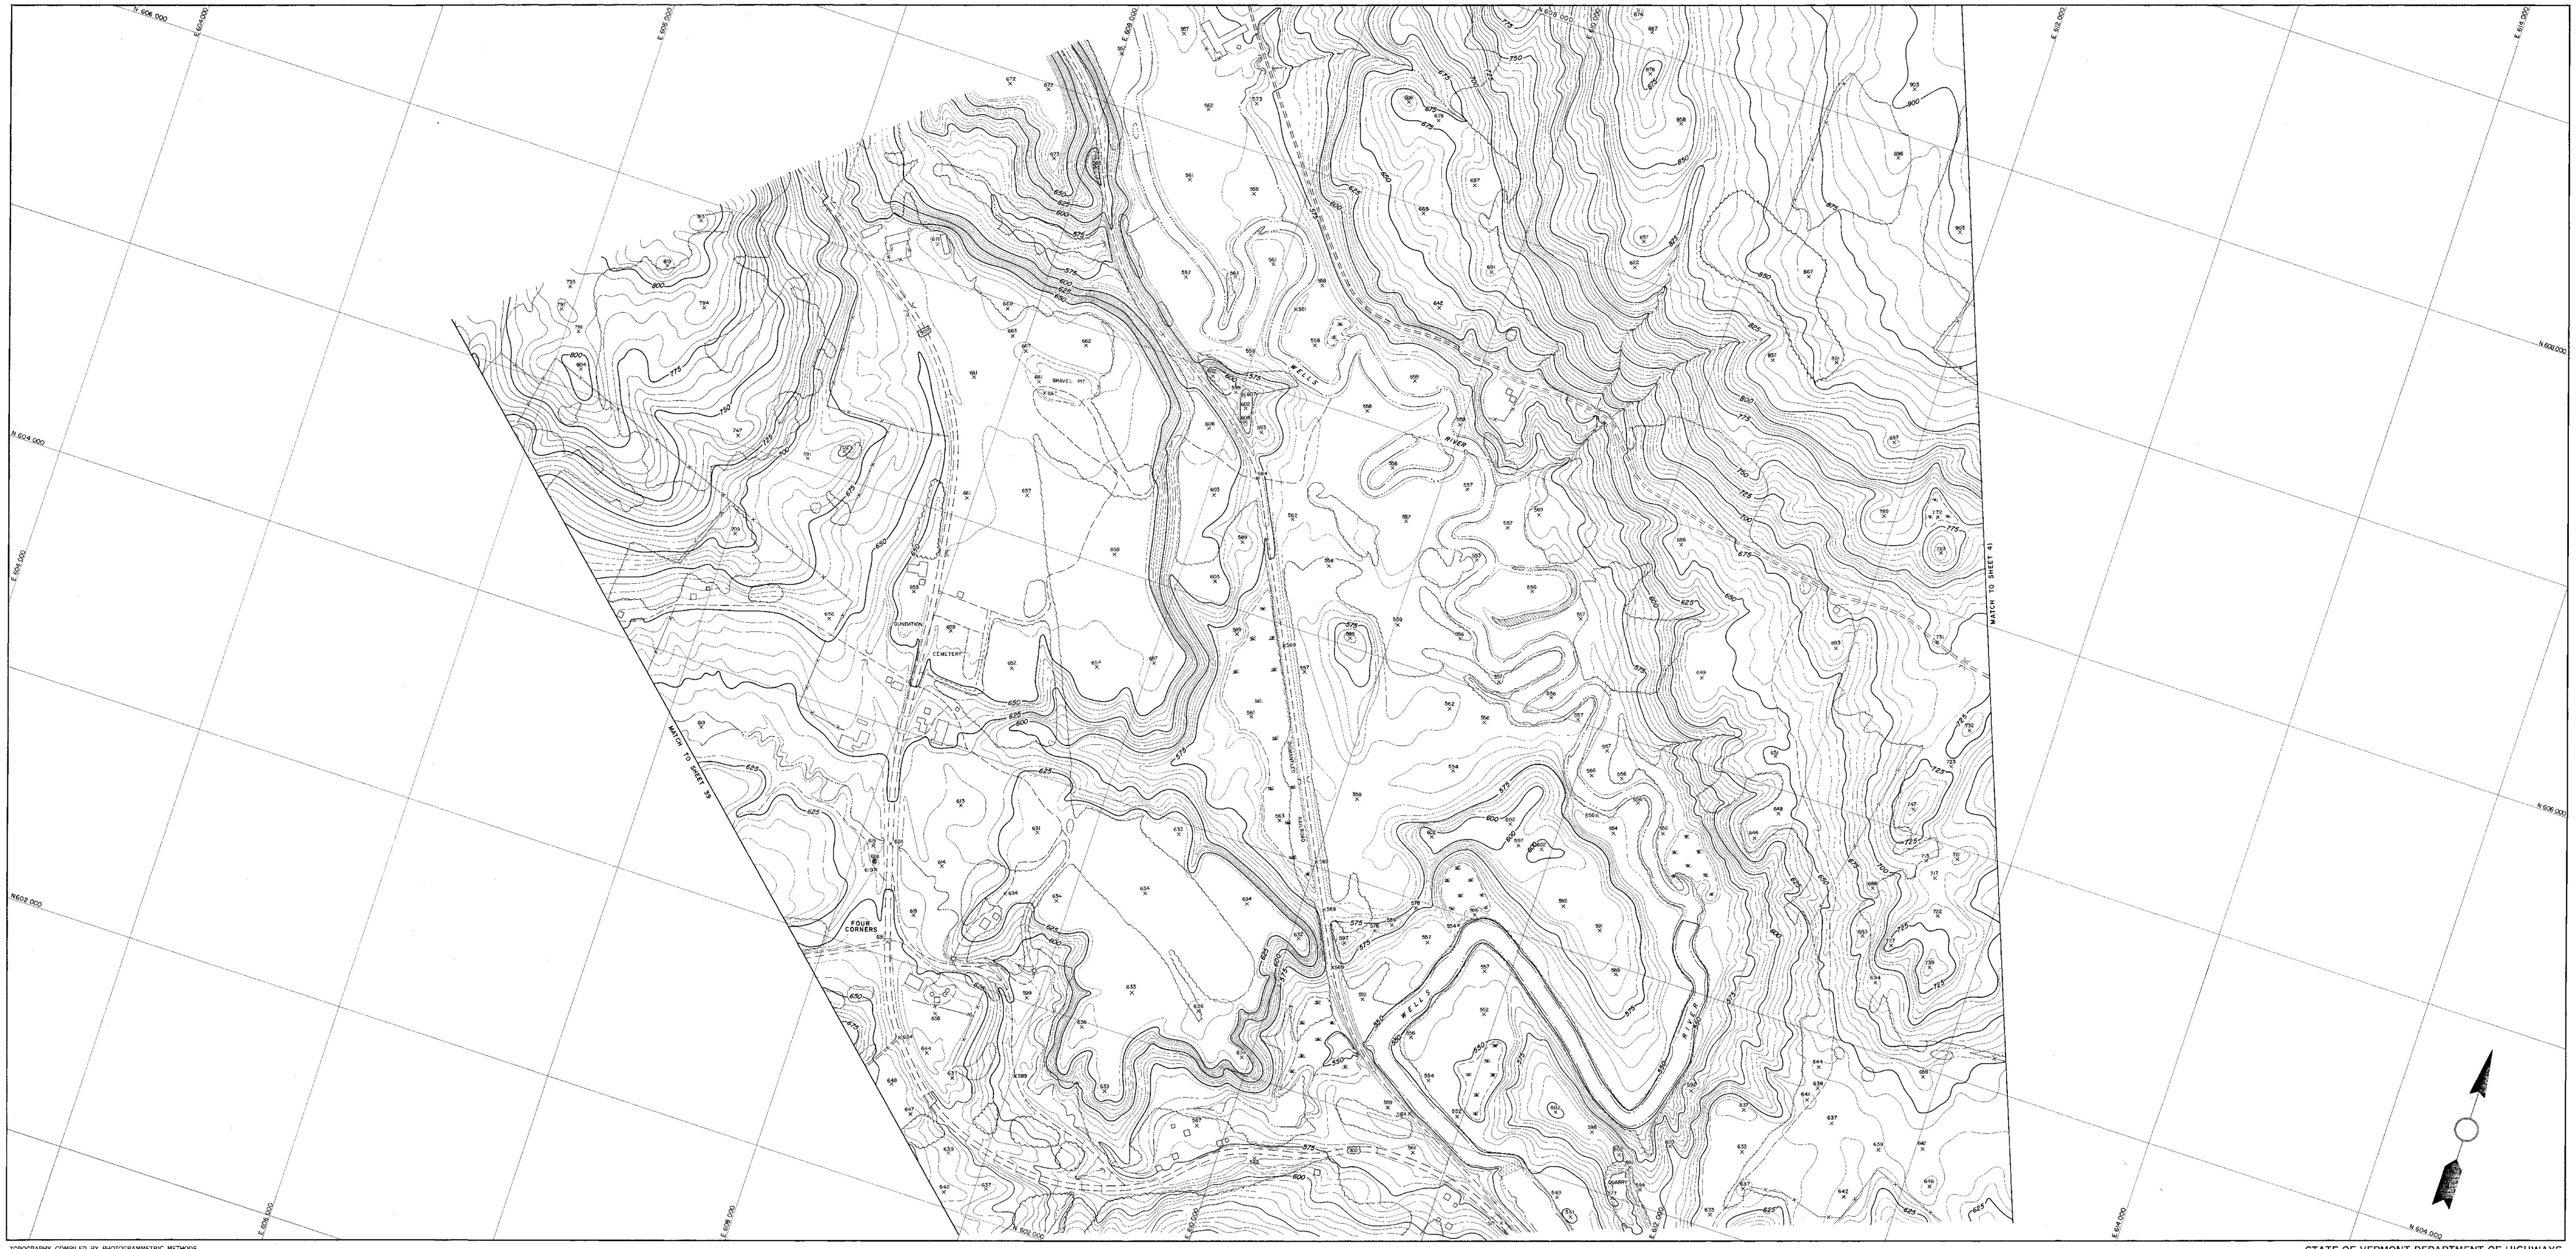

TOPOGRAPHY COMPILED BY PHOTOGRAMMETRIC METHODS
SARGENT—WEBSTER—CRENSHAW AND FOLLEY
ARCHITECT - ENGINEER ASSOCIATES
WATERTOWN, N. Y. MASSENA, N. Y.

SCALE 1" = 200'
100 0 100 200 300 400 500 600
CONTOUR INTERVAL FIVE FEET
VERTICAL DATUM IS MEAN SEA LEVEL
1000' GRID BASED ON VERMONT STATE PLANE COORDINATE SYSTEM
DATE OF PHOTOGRAPHY
MARCH 1957

STATE OF VERMONT DEPARTMENT OF HIGHWAYS
NEWBURY
VT HR no. I-98

101

SHEET NO. 40 OF 41 SHEETS